Chapter – 6
EXECUTIVE SUMMARY

The Project area is falls under Yelahanka Division, Yelahanka Assembly Constituency in Bangalore City. The Project area is located thickly populated Residential cum Commercial area. The Project Stretch includes connecting roads and cross roads. The spurt in the development of Bangalore City with creation of ITPL, Tech Parks, Layouts, and Education Institutions has resulted in change of the Land Use Pattern. Further, Bruhat Bangalore Mahanagara Palike has decided to take up the development of various Sub arterial, Collector and local streets where the intensity of traffic has increased significantly and there is a requirement for augmentation of capacity for safe and efficient movement of traffic. For the habitation resided in this area it was very difficult to commute on this stretch in the Rainy season due to non proper flow of water on the Roads and lack of proper drainage facility. By considering these reasons the roads are taken up for Development with Asphalting depending upon the site scenario. This being the Background, Bruhath Bangalore Mahanagara Palike has proposed for the following works in order to provide Seamless Traffic Flow and to Increase Level of Service along the Project Stretch.

For the proposed Improvement Scheme, total Cost of the Project has been worked out as Rs. 1600.00 Lakh.

Scanned by TapScanner

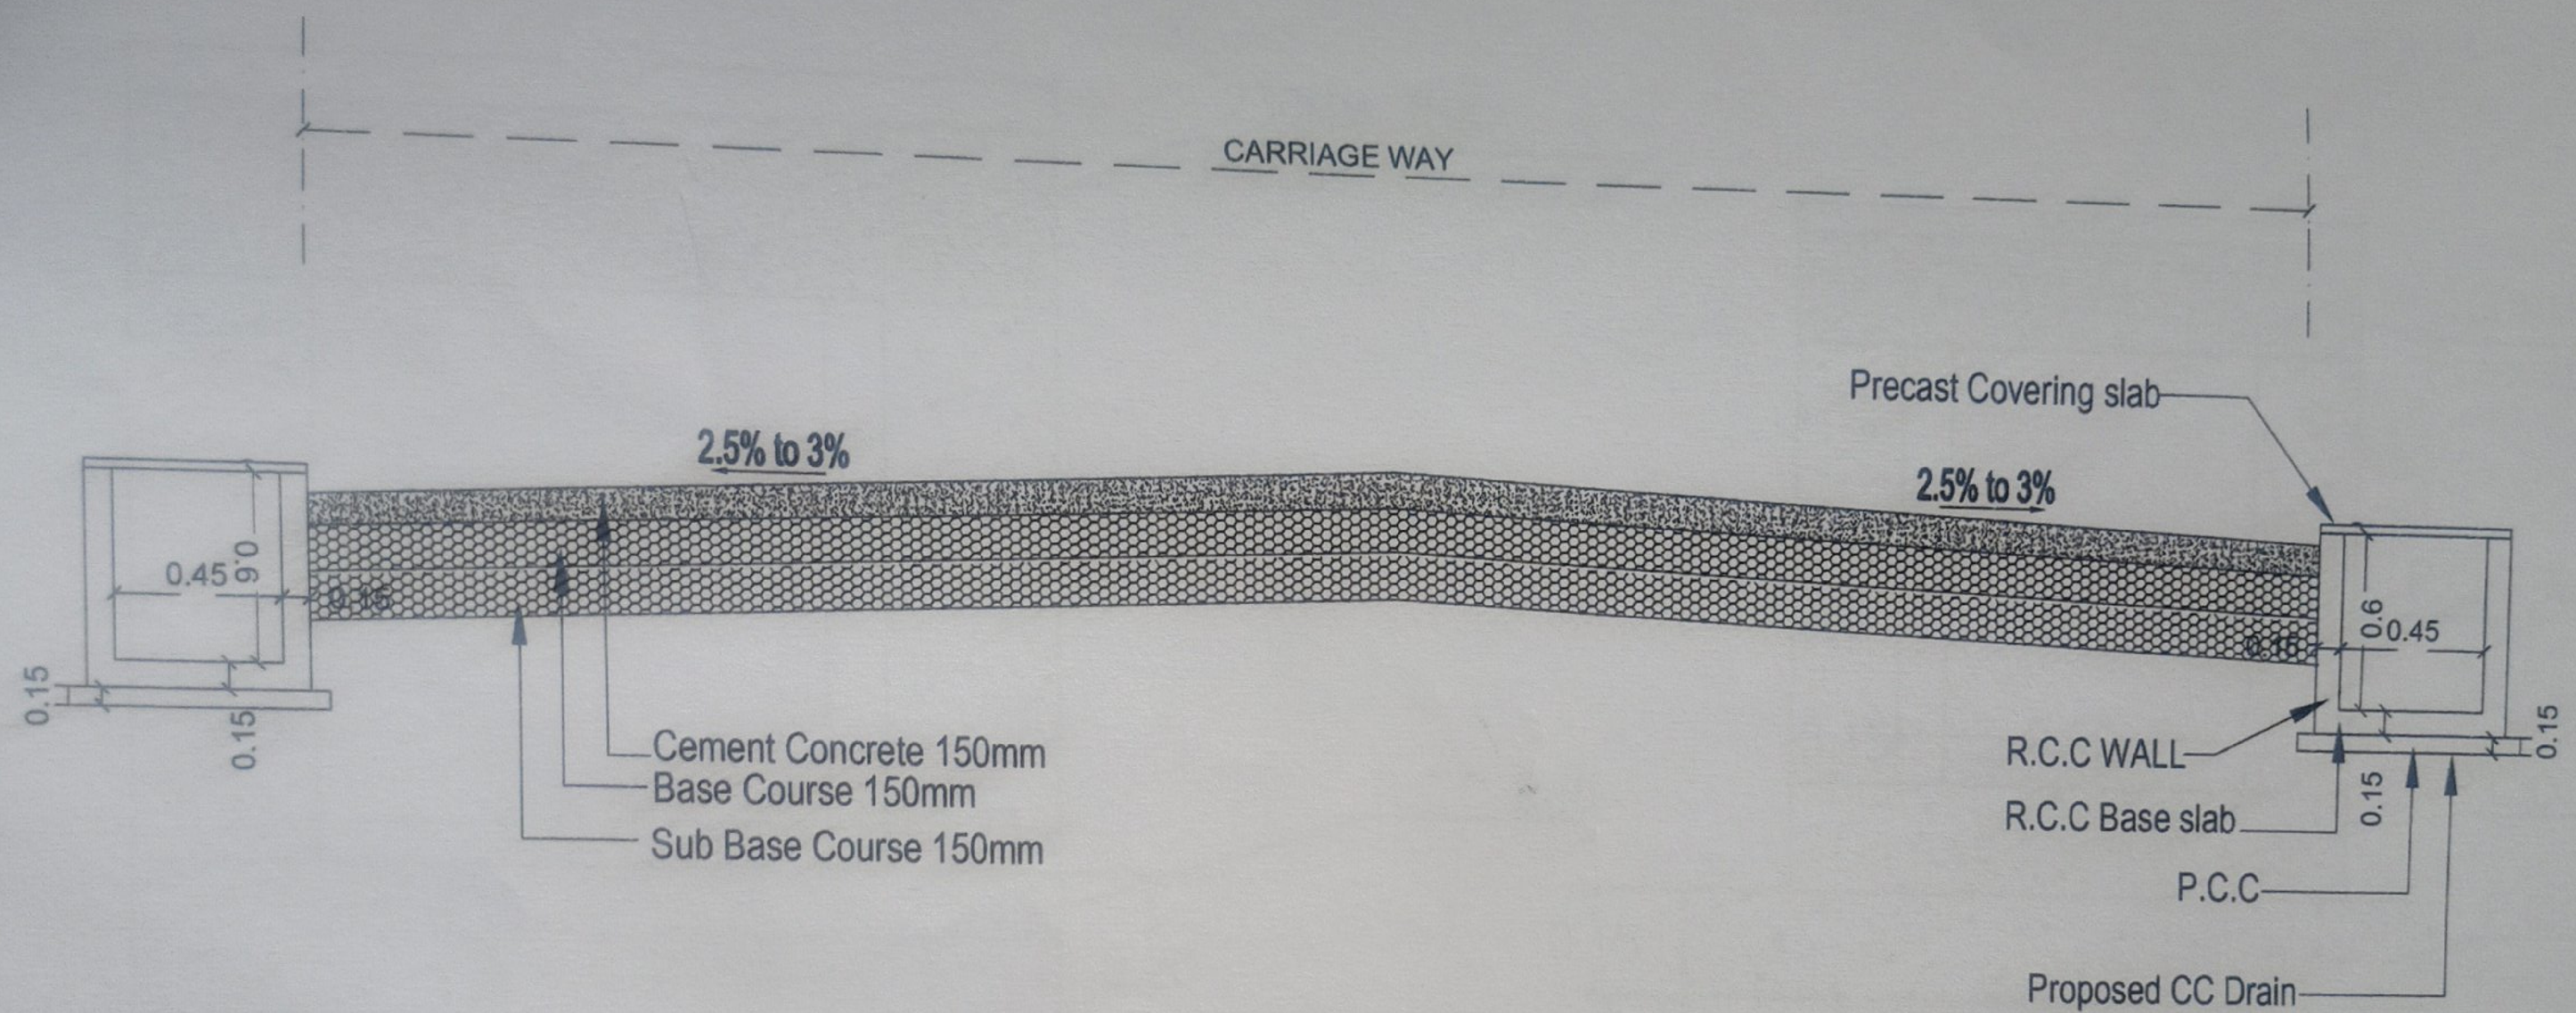

Proposed Typical Cross Section of Concrete Surface

CLIENT: BRUHAT BANGALORE MAHANAGARA PALIKE	PROJECT	Dwg Title: SECTION OF ROAD	scale; N.T.S
			Date
		Dwg no:	Rev; RO

Scanned by TapScanner

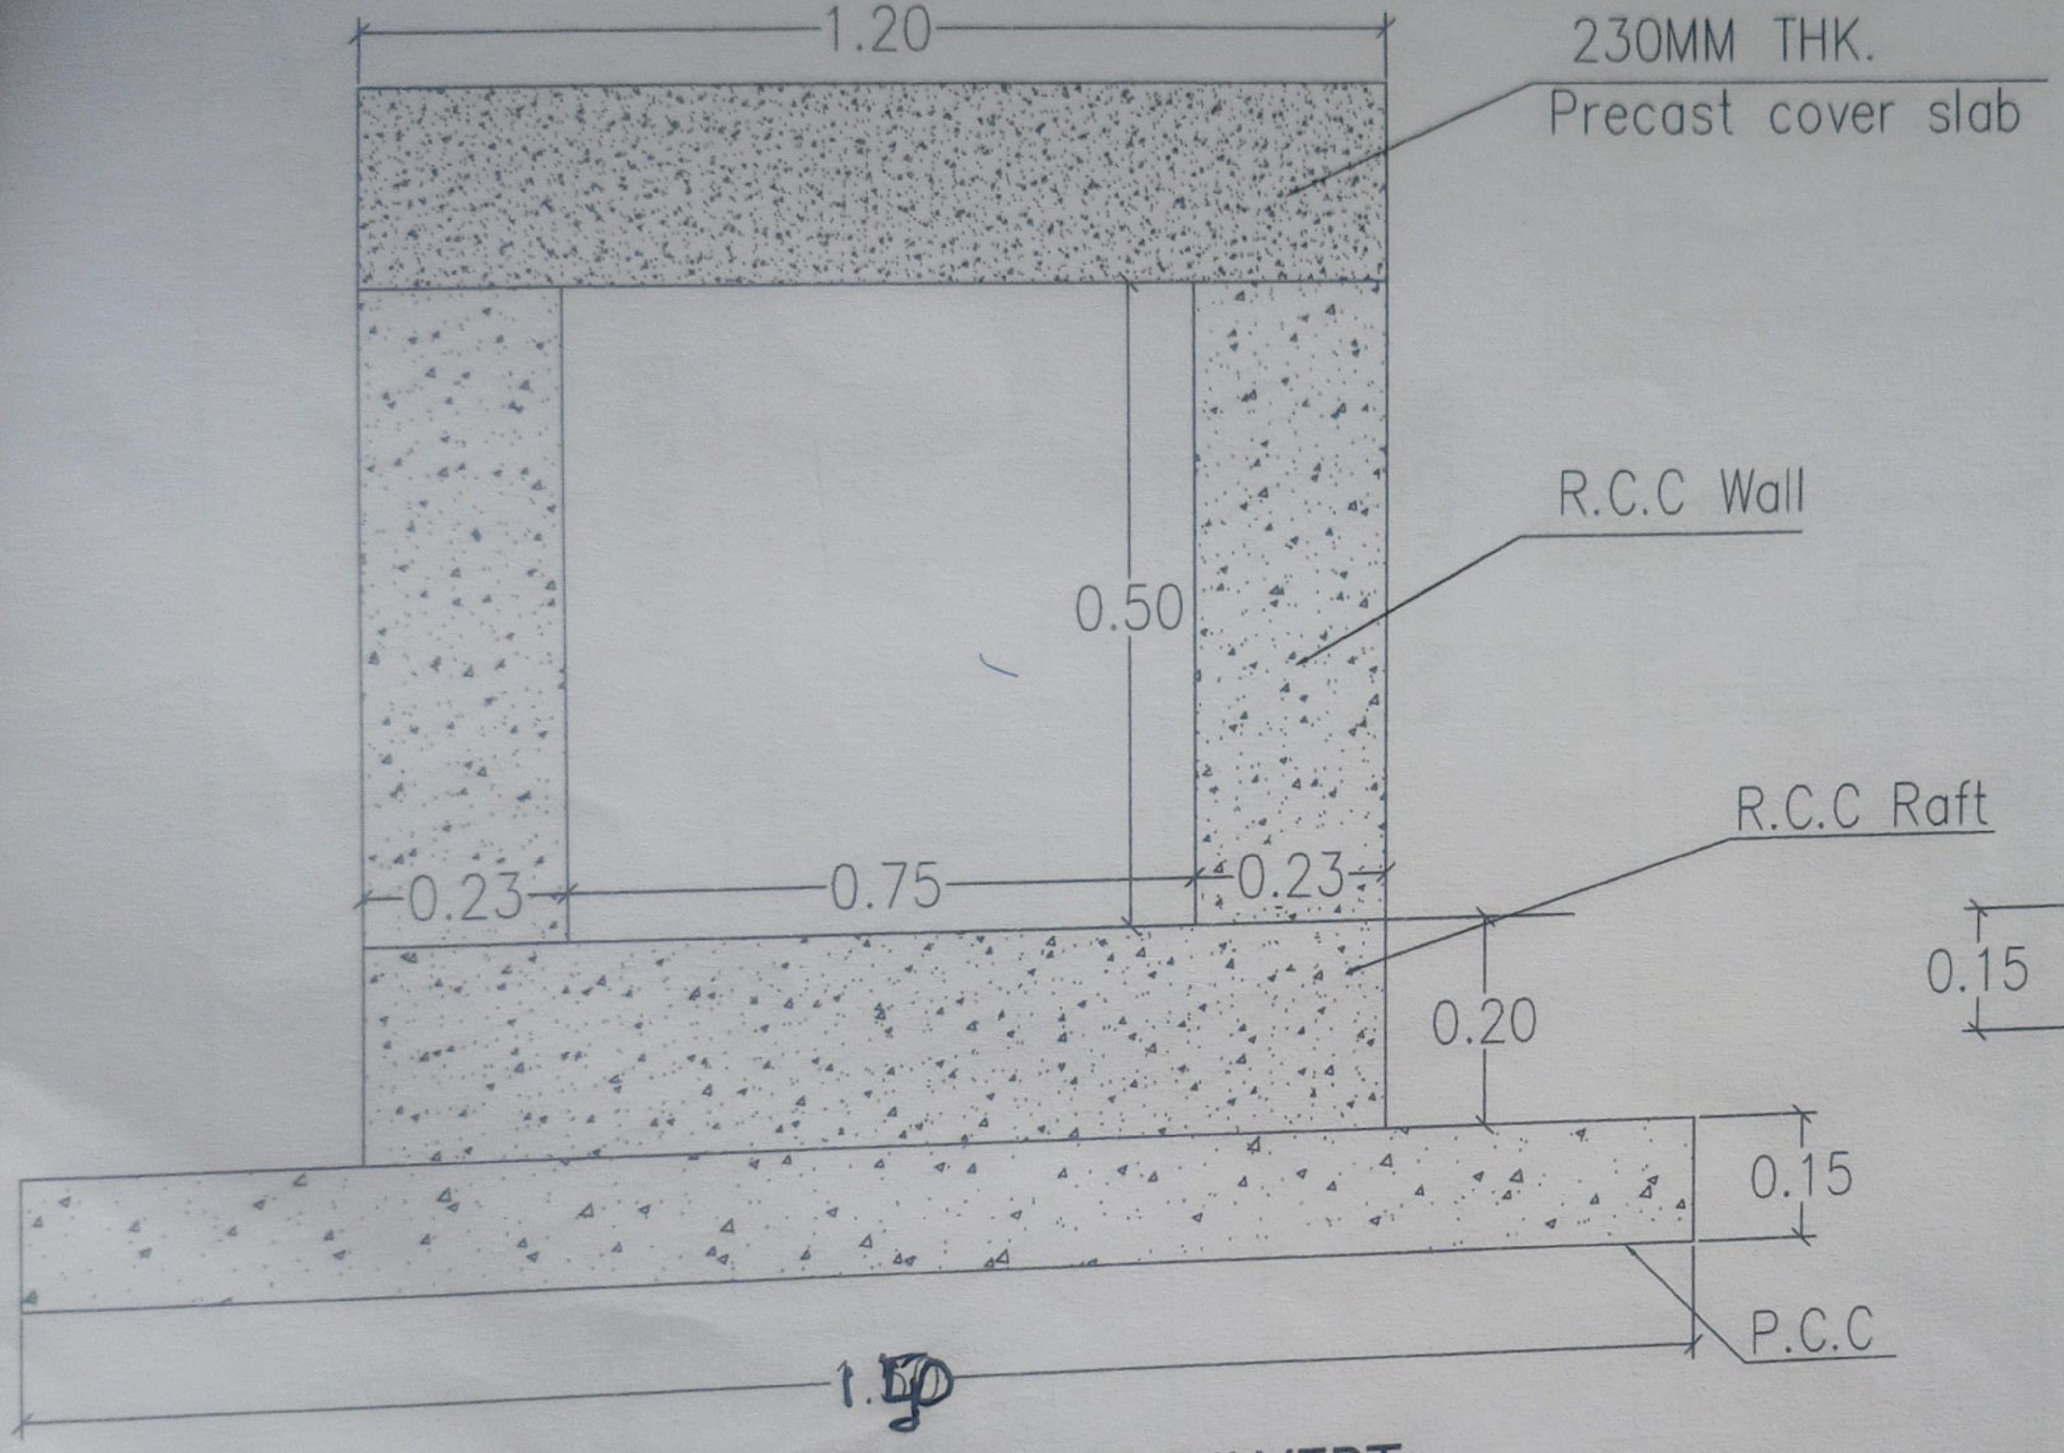

CROSS SECTION OF CULVERT

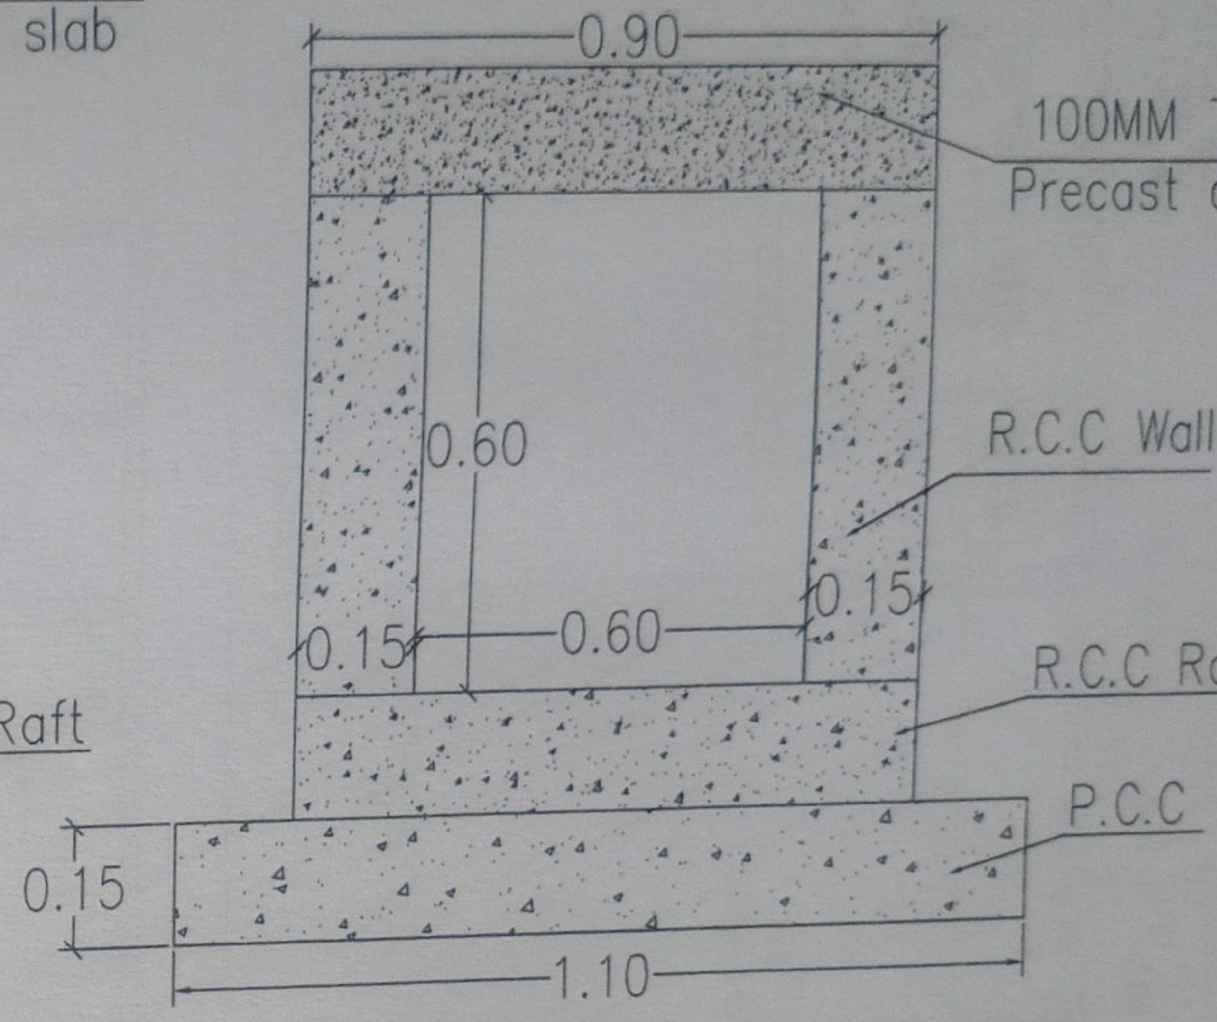

CROSS SECTION OF DRAIN

plan Copy
R. Nawkar 15/05/2022

Scanned by TapScanner

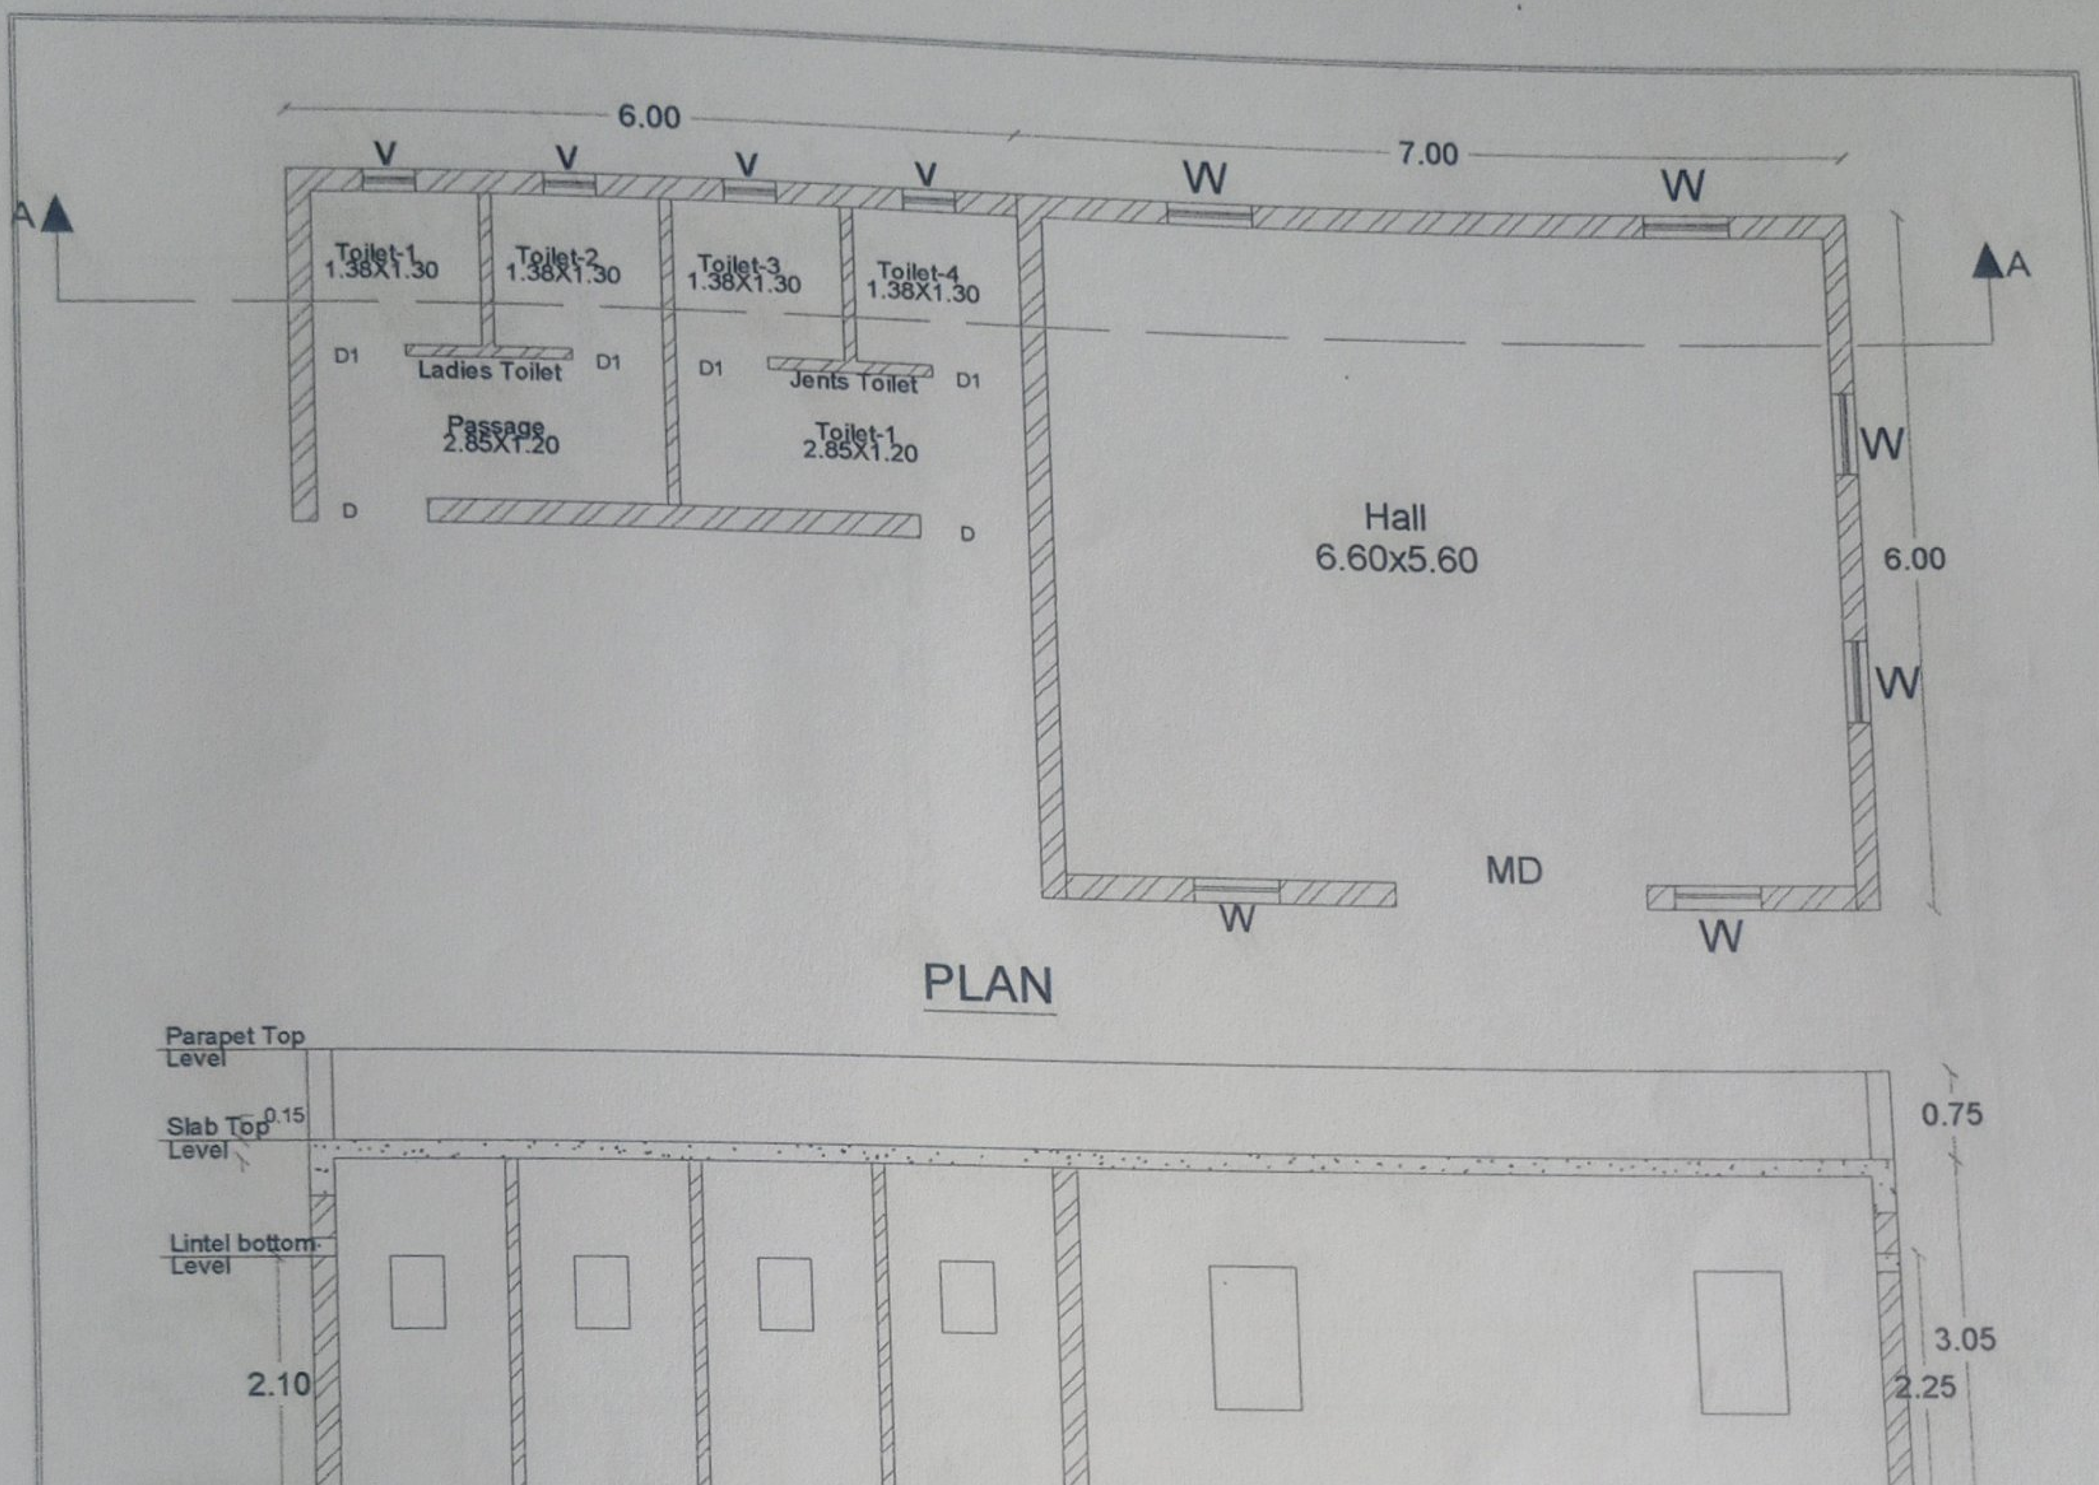

PLAN

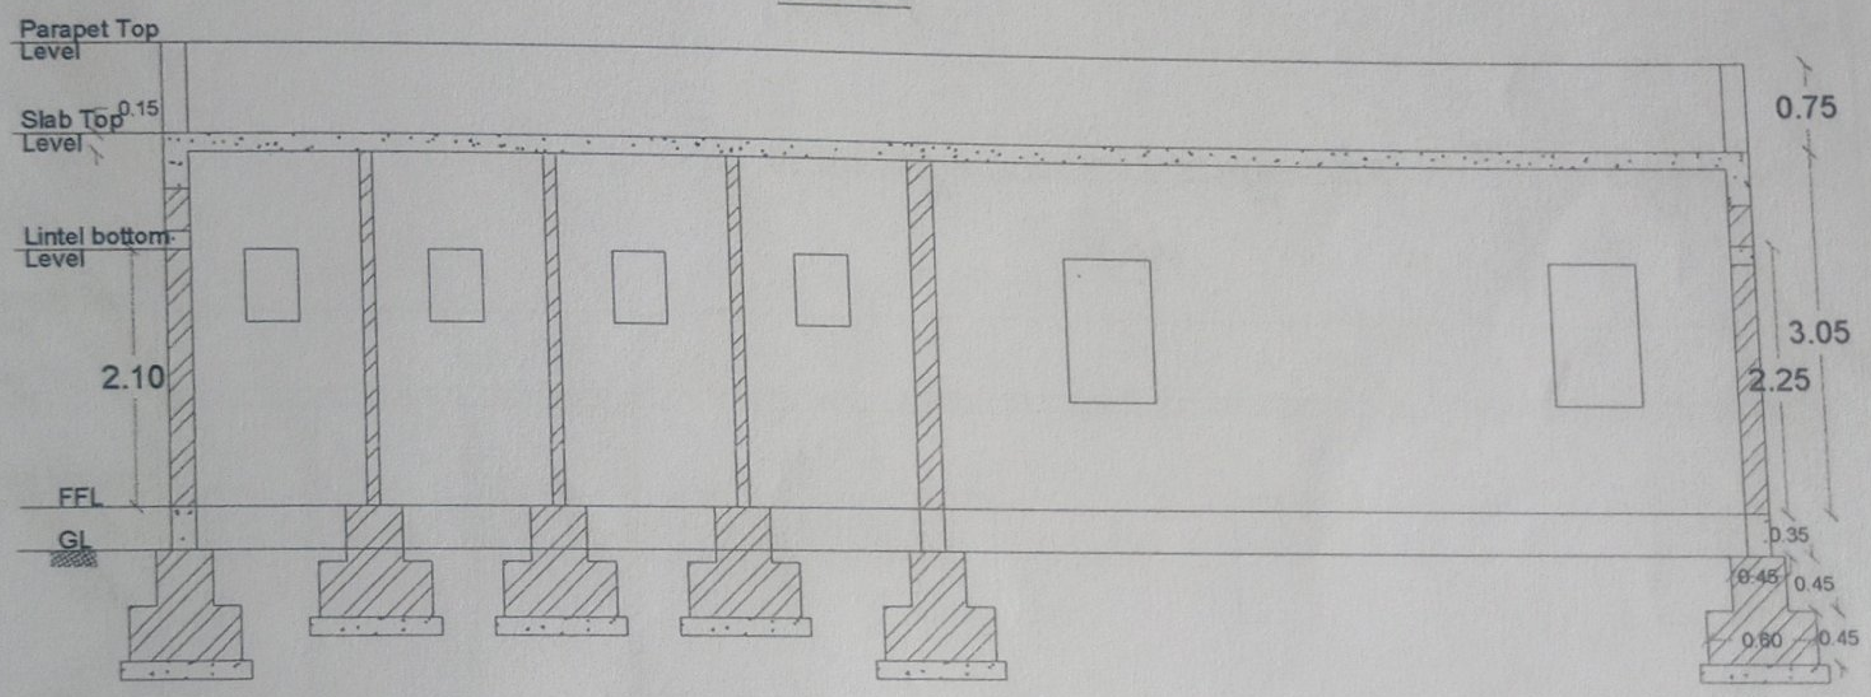

SECTION A-A

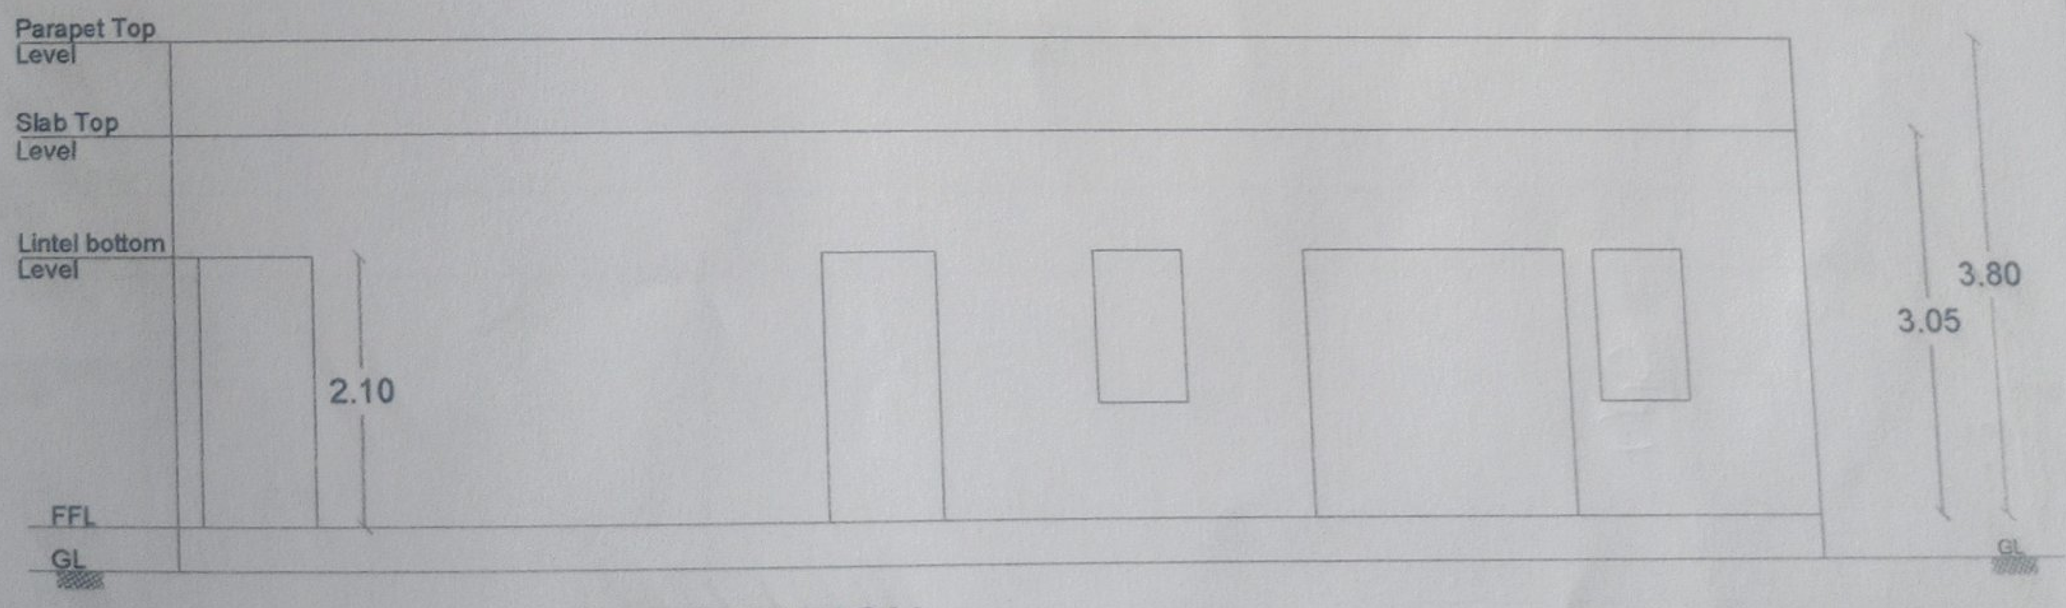

ELEVATION

Schedule of openings	
MD	1.80X2.10
D	0.90X2.10
D1	0.75X2.10
W	1.20X1.20
V	0.60X0.60
All Dimensions are in Meter	

Scanned by TapScanner

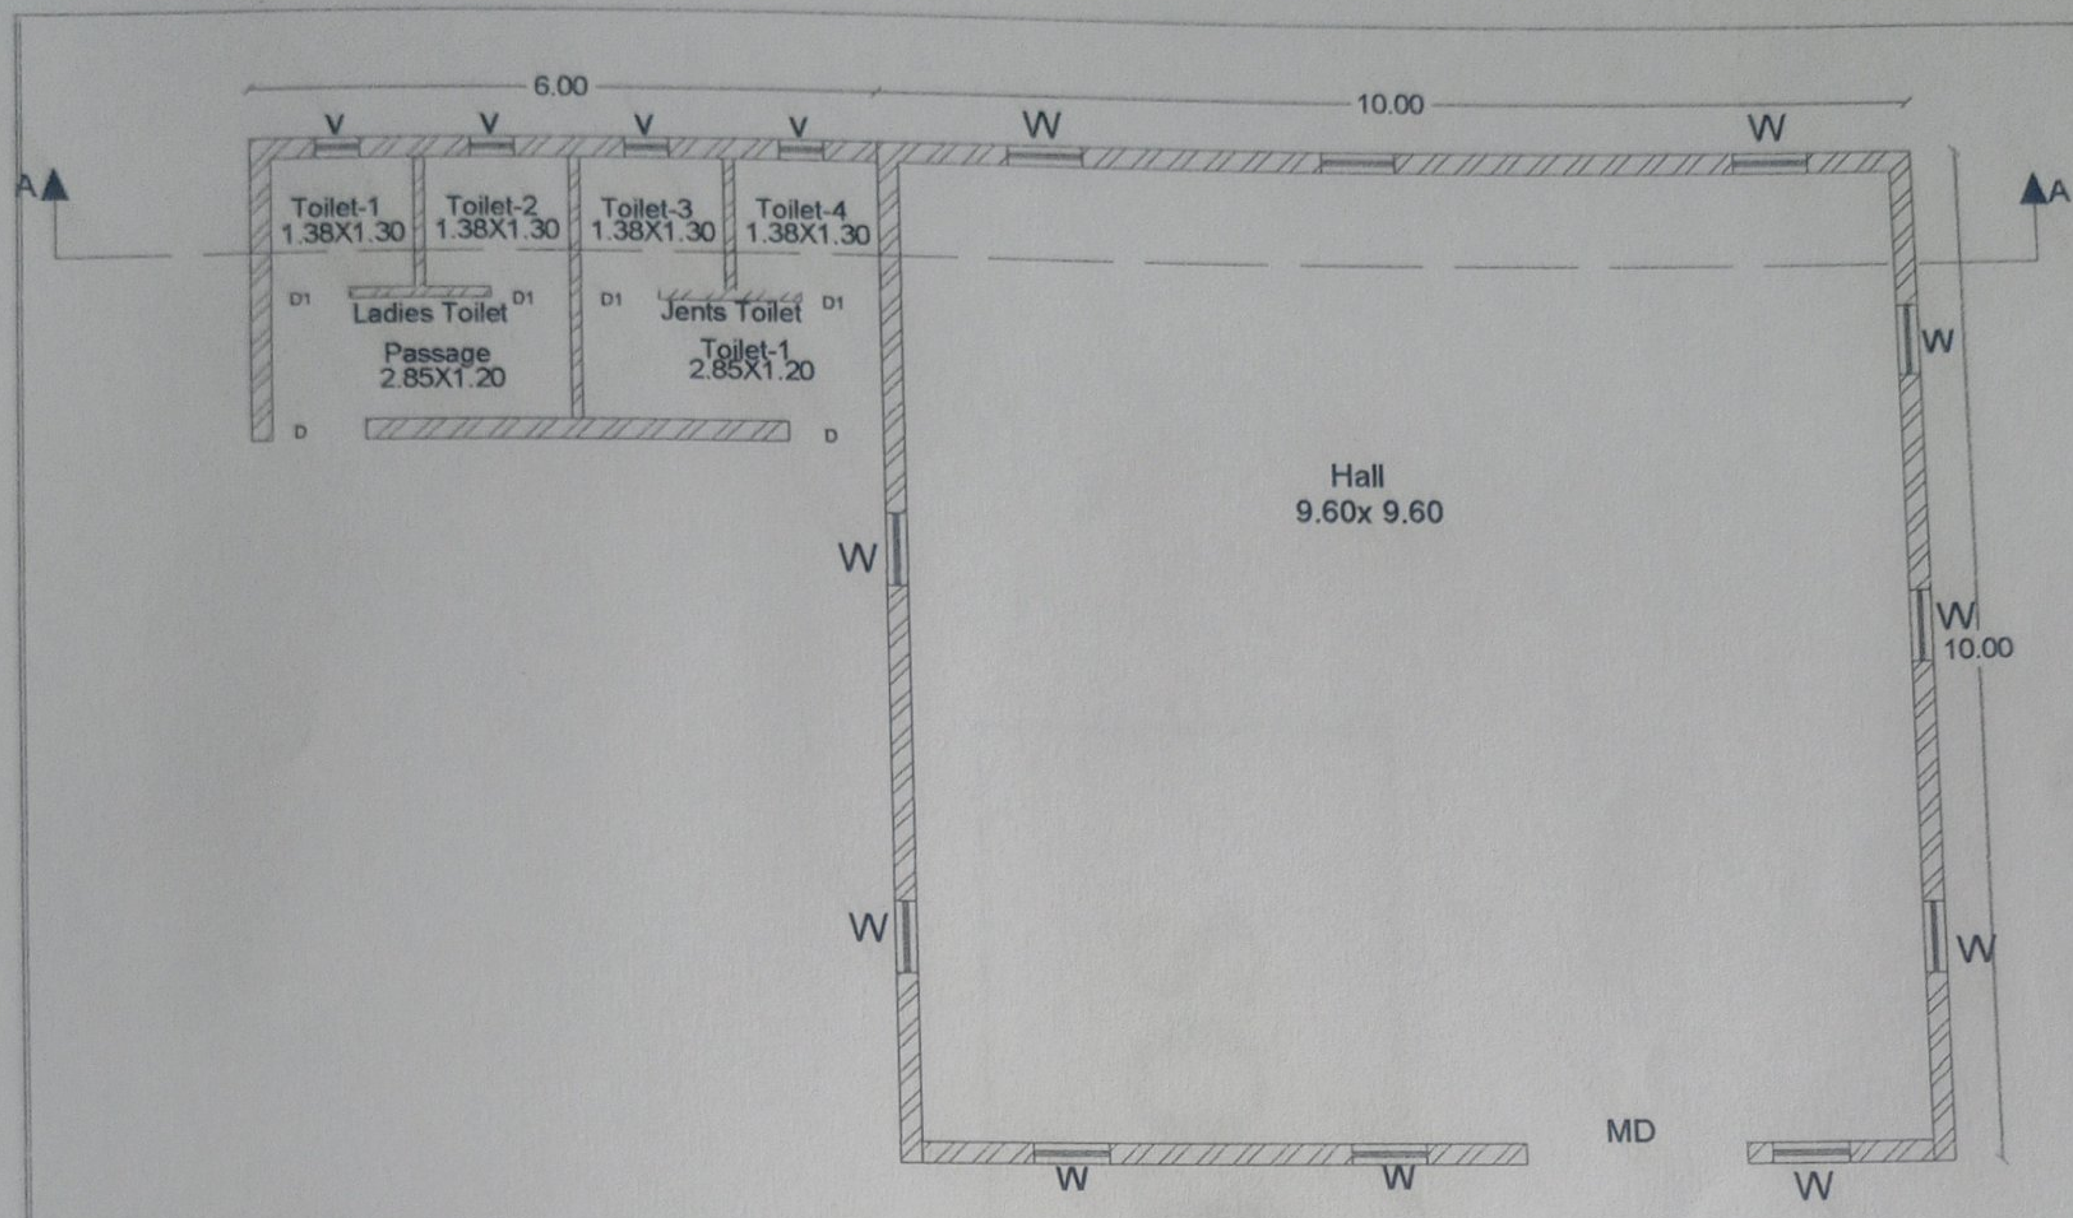

PLAN

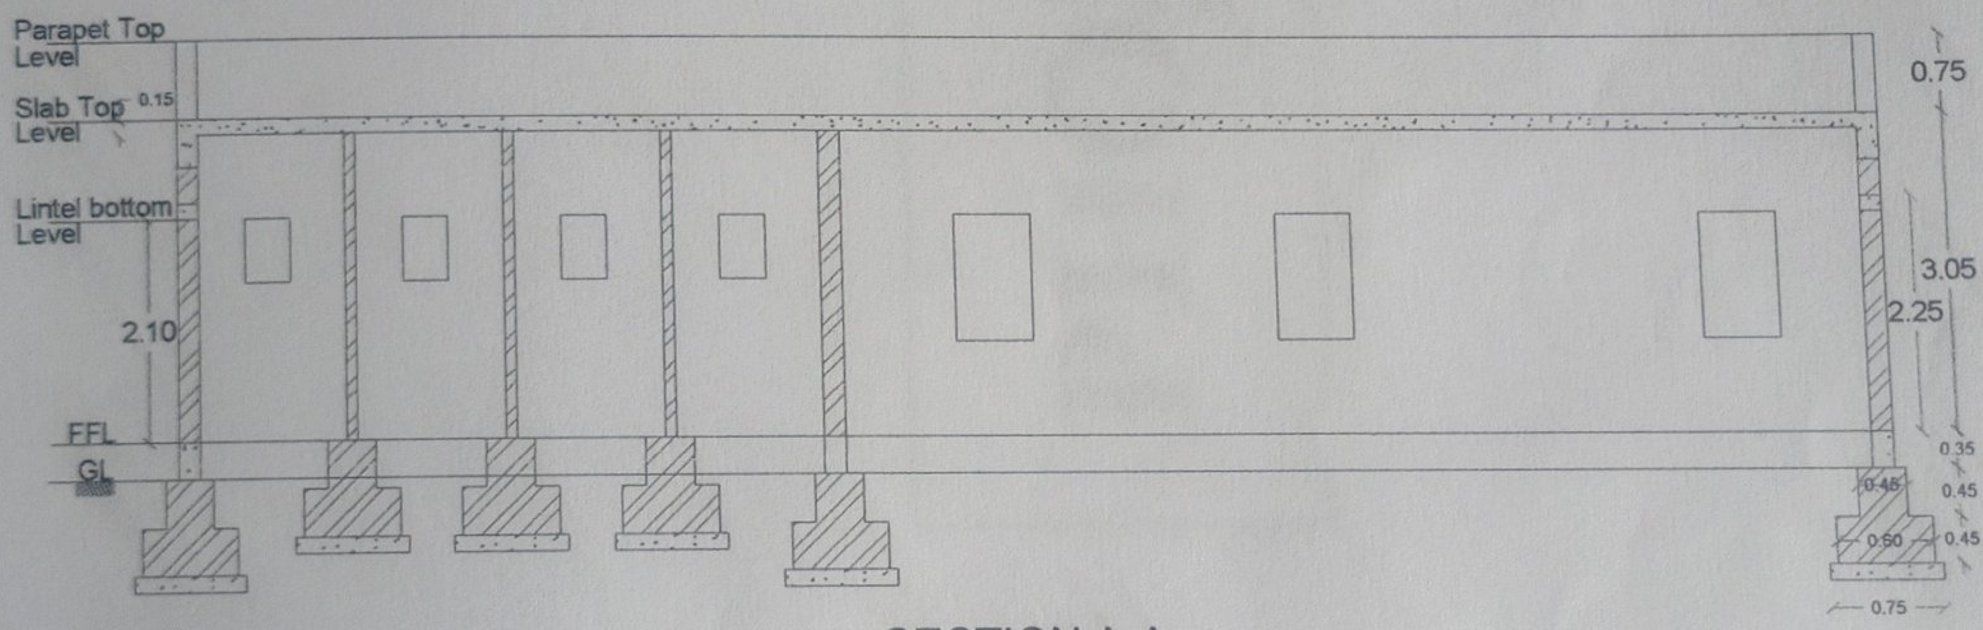

SECTION A-A

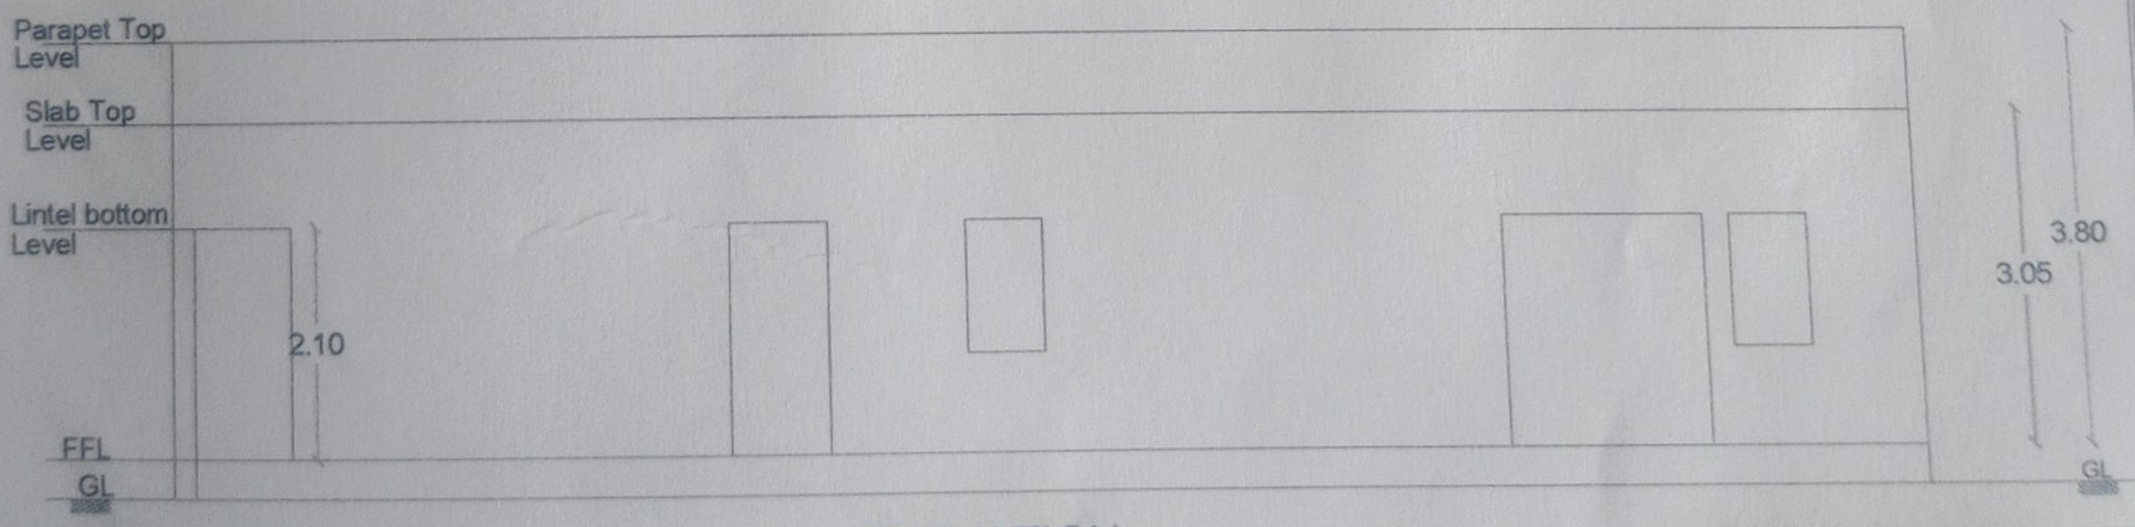

ELEVATION

Schedule of openings	
MD	1.80X2.10
D	0.90X2.10
D1	0.75X2.10
W	1.20X1.20
V	0.60X0.60
All Dimensions are in Meter	

Scanned by TapScanner

Name of Work: Developments of roads and drains at Machohalli, Kadabagere, Gollarahatti (Kittanahalli), Singanayakanahalli Grama Panchayathi limits and surrounding areas of Yelahanka assembly Constituency Under Amrutha Nagarothana Grants

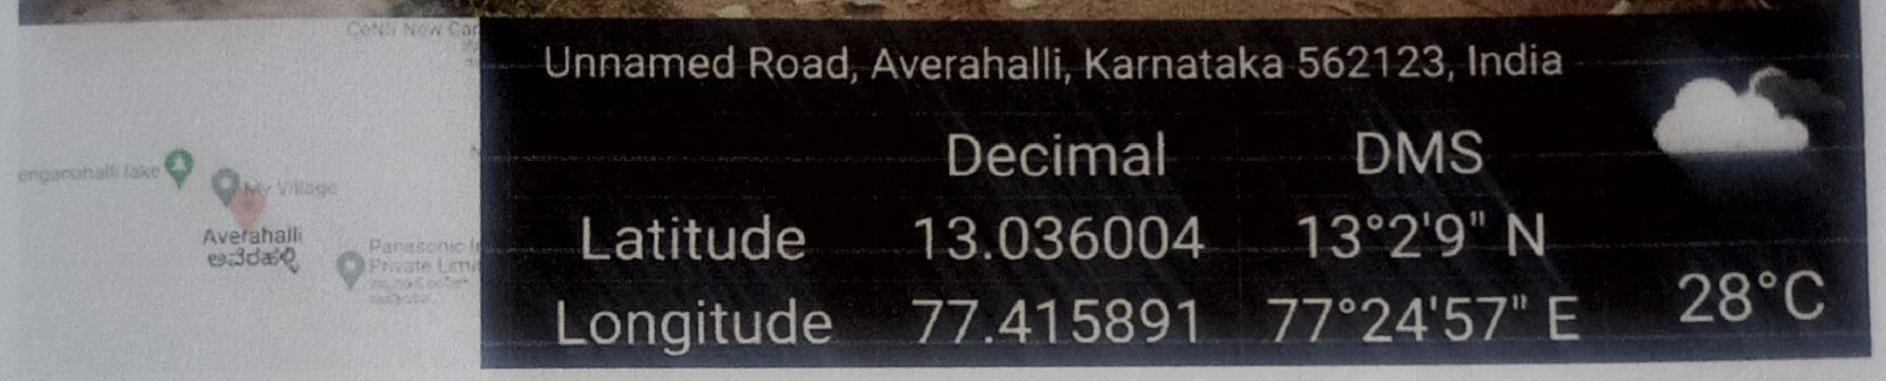

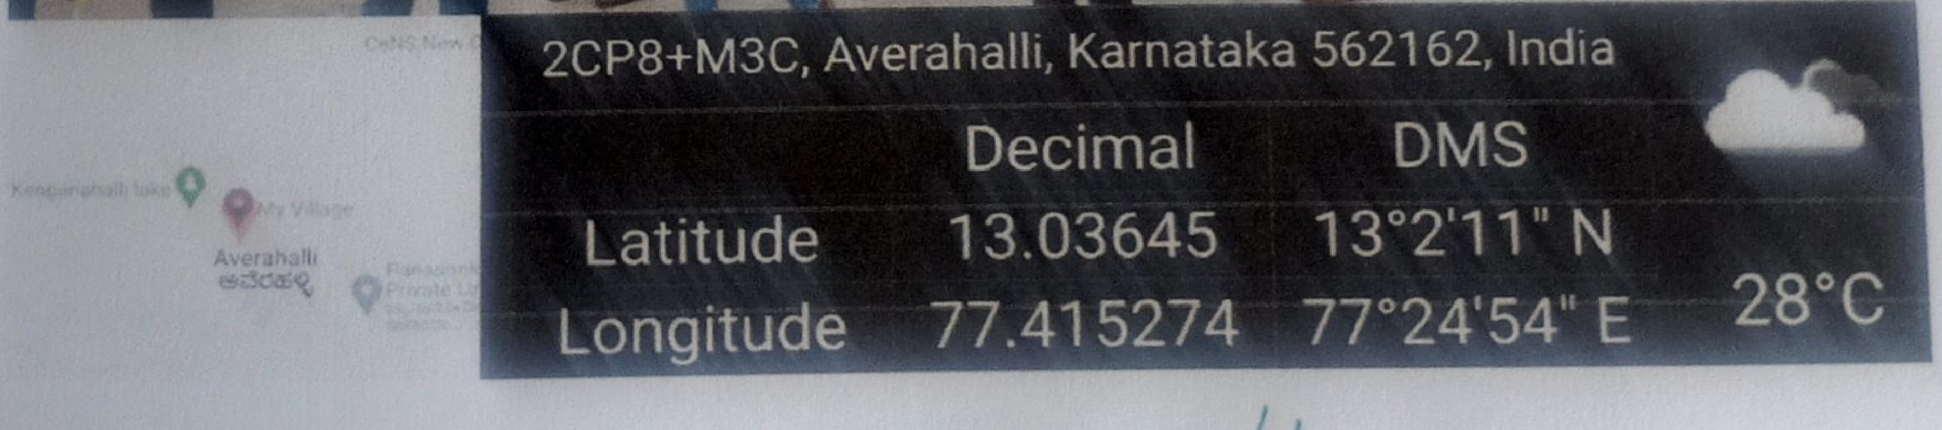

Before photos
K. Nandan 15/06/2022

Scanned by TapScanner

Name of Work: Developments of roads and drains at Machohalli, Kadabagere, Gollarahatti (Kittanahalli), Singanayakanahalli Grama Panchayathi limits and surrounding areas of Yelahanka assembly Constituency Under Amrutha Nagarothana Grants

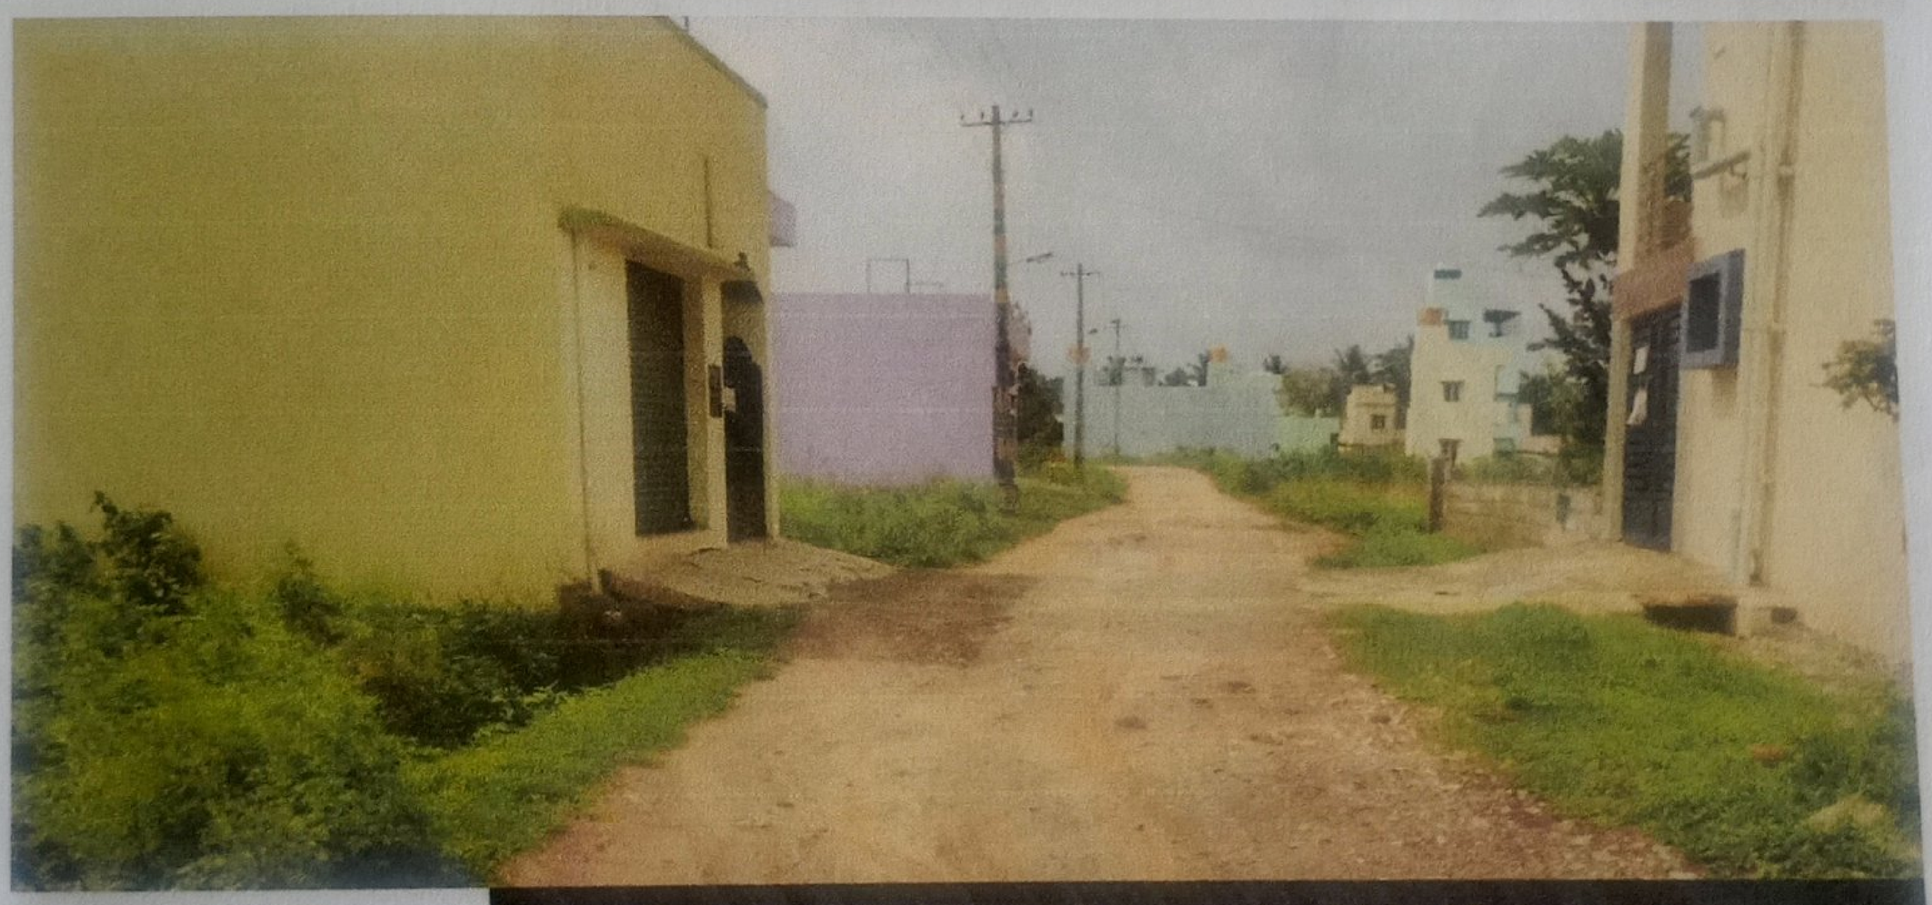

Before photos
K. Nandan 15/05/2022

Scanned by TapScanner

Name of Work: Developments of roads and drains at Machohalli, Kadabagere, Gollarahatti (Kittanahalli), Singanayakanahalli Grama Panchayathi limits and surrounding areas of Yelahanka assembly Constituency Under Amrutha Nagarothana Grants

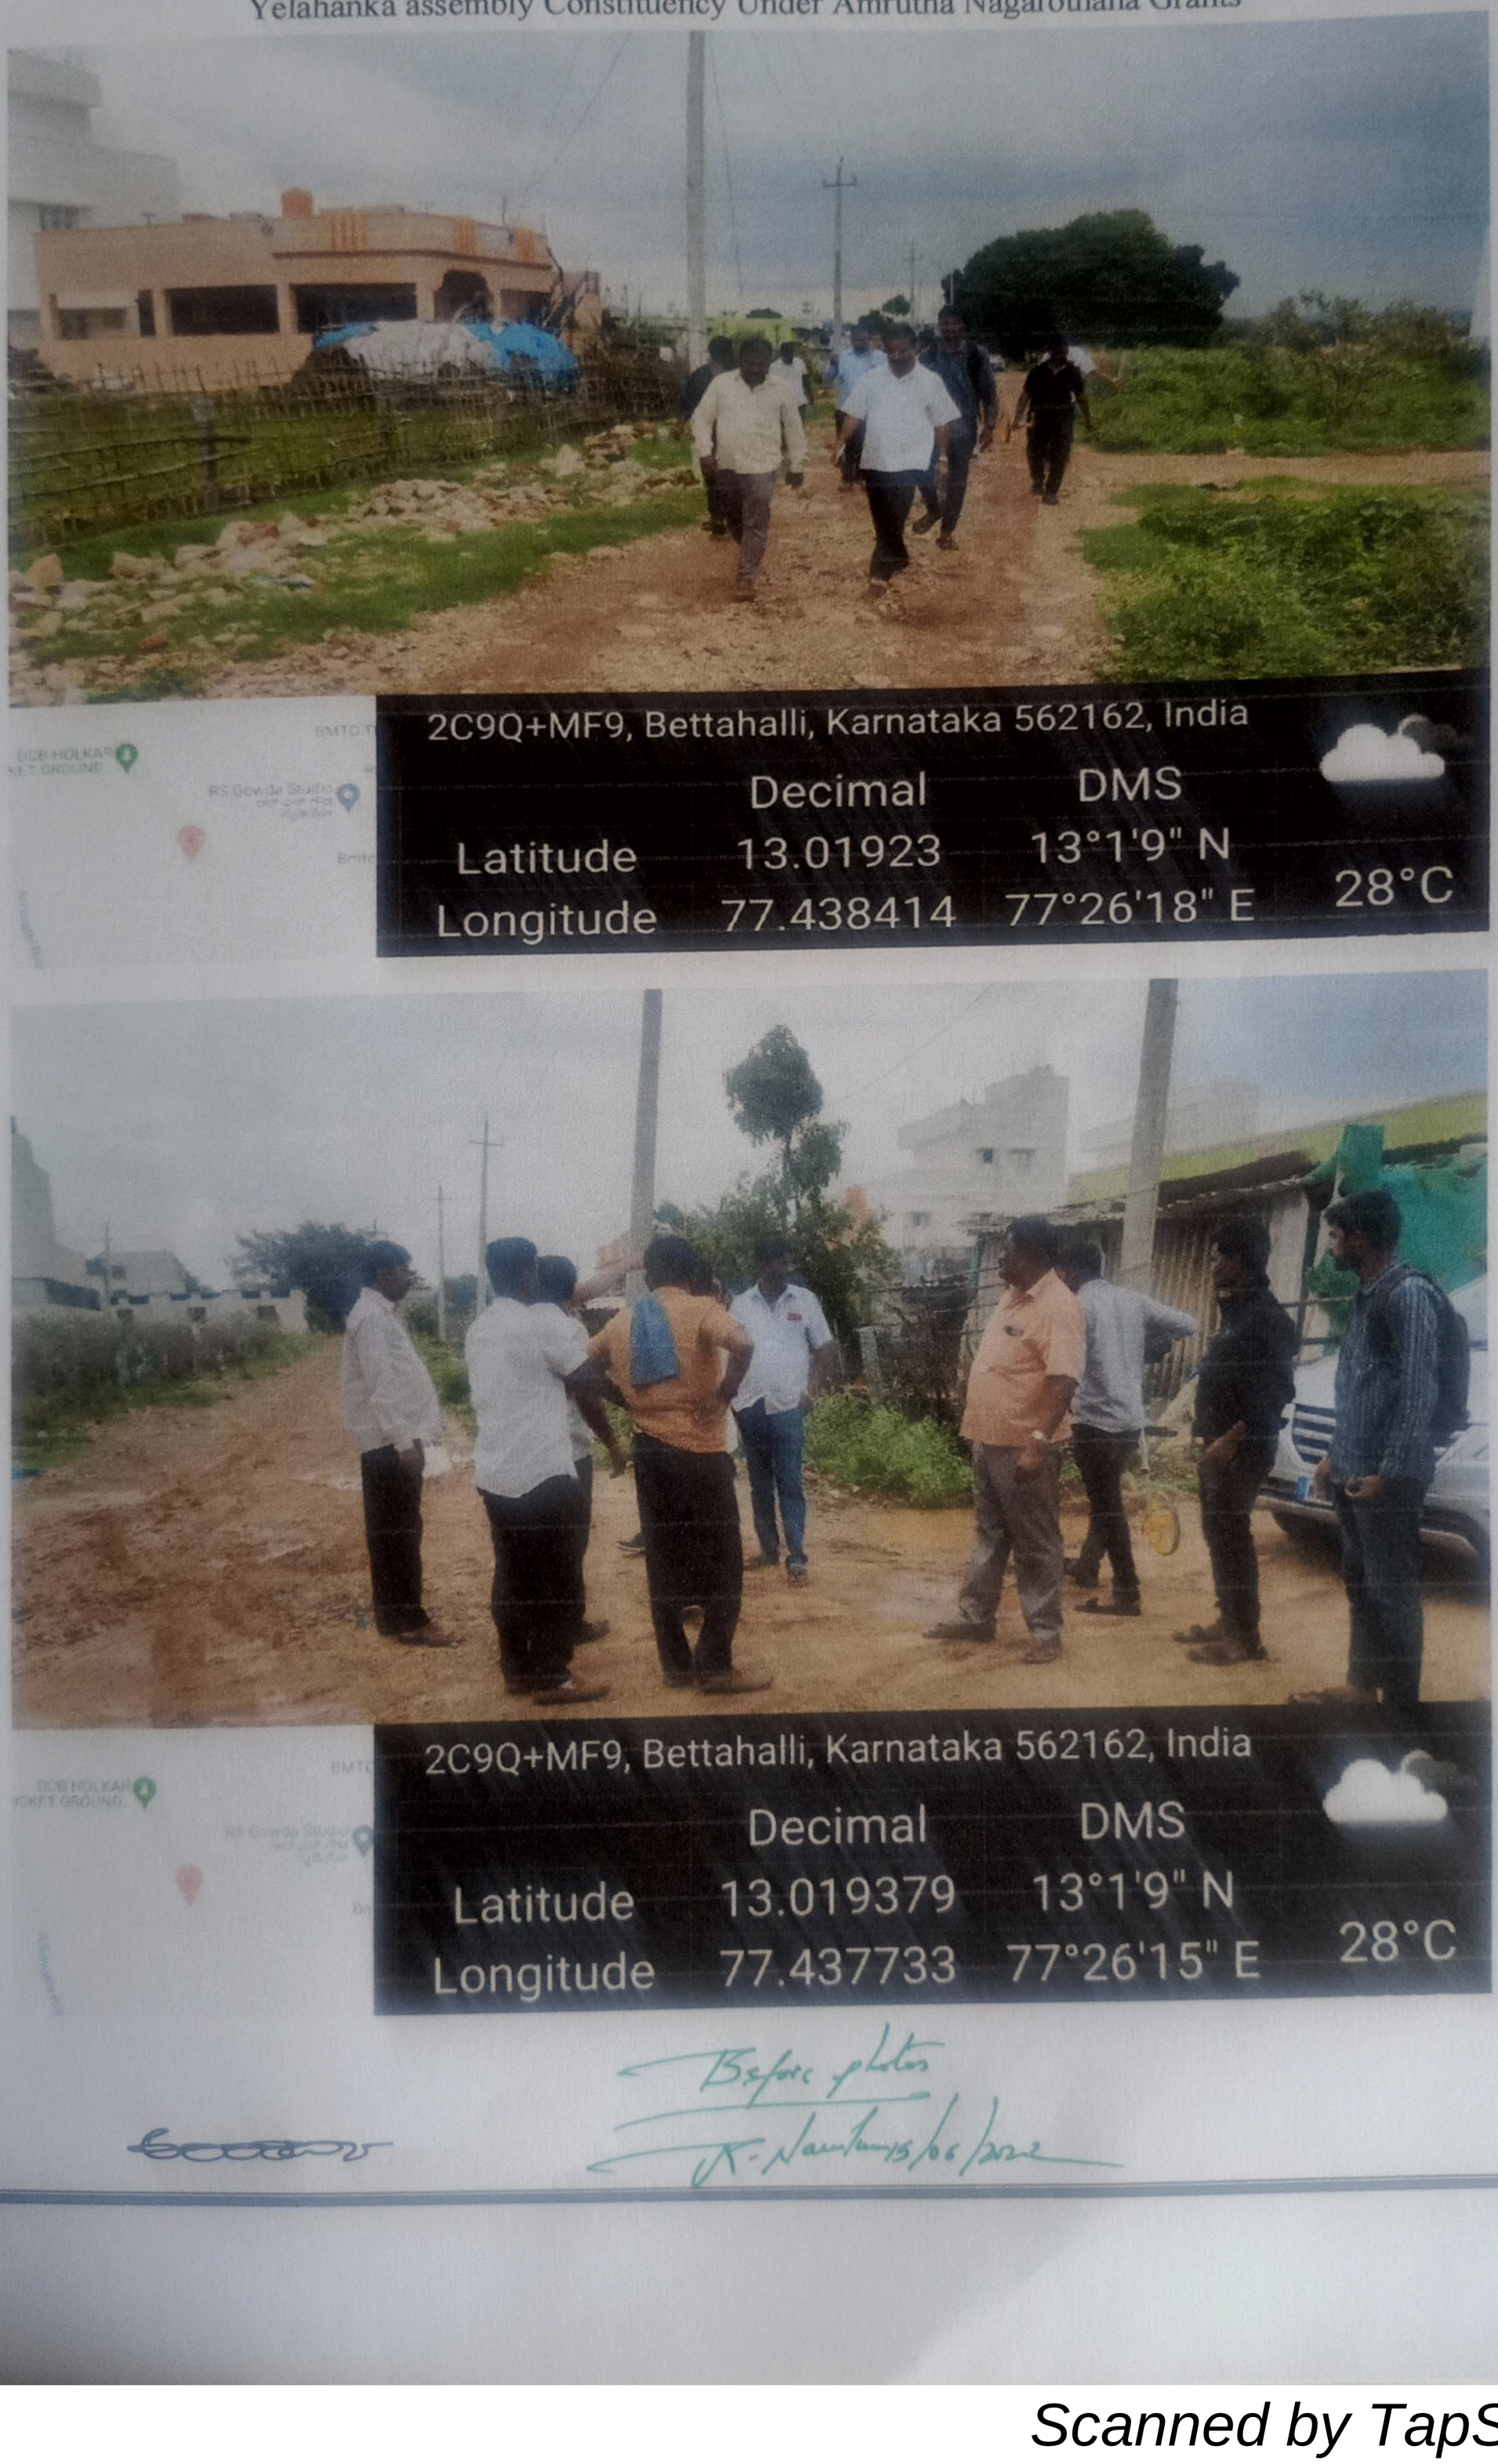

Before photos
K. Nantha 15/06/2022

Scanned by TapScanner

Name of Work: Developments of roads and drains at Machohalli, Kadabagere, Gollarahatti (Kittanahalli), Singanayakanahalli Grama Panchayathi limits and surrounding areas of Yelahanka assembly Constituency Under Amrutha Nagarothana Grants

2C9Q+MF9, Bettahalli, Karnataka 562162, India

	Decimal	DMS	
Latitude	13.01936	13°1'9" N	
Longitude	77.438057	77°26'17" E	28°C

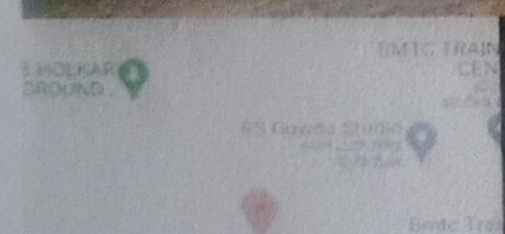

2C9Q+MXR, Bettahalli, Karnataka 562162, India

	Decimal	DMS	
Latitude	13.018755	13°1'7" N	
Longitude	77.439604	77°26'22" E	28°C

Before Photos

K-Nanjam 15/06/2022

Scanned by TapScanner

Name of Work: Developments of roads and drains at Machohalli, Kadabagere, Gollarahatti (Kittanahalli), Singanayakanahalli Grama Panchayathi limits and surrounding areas of Yelahanka assembly Constituency Under Amrutha Nagarothana Grants

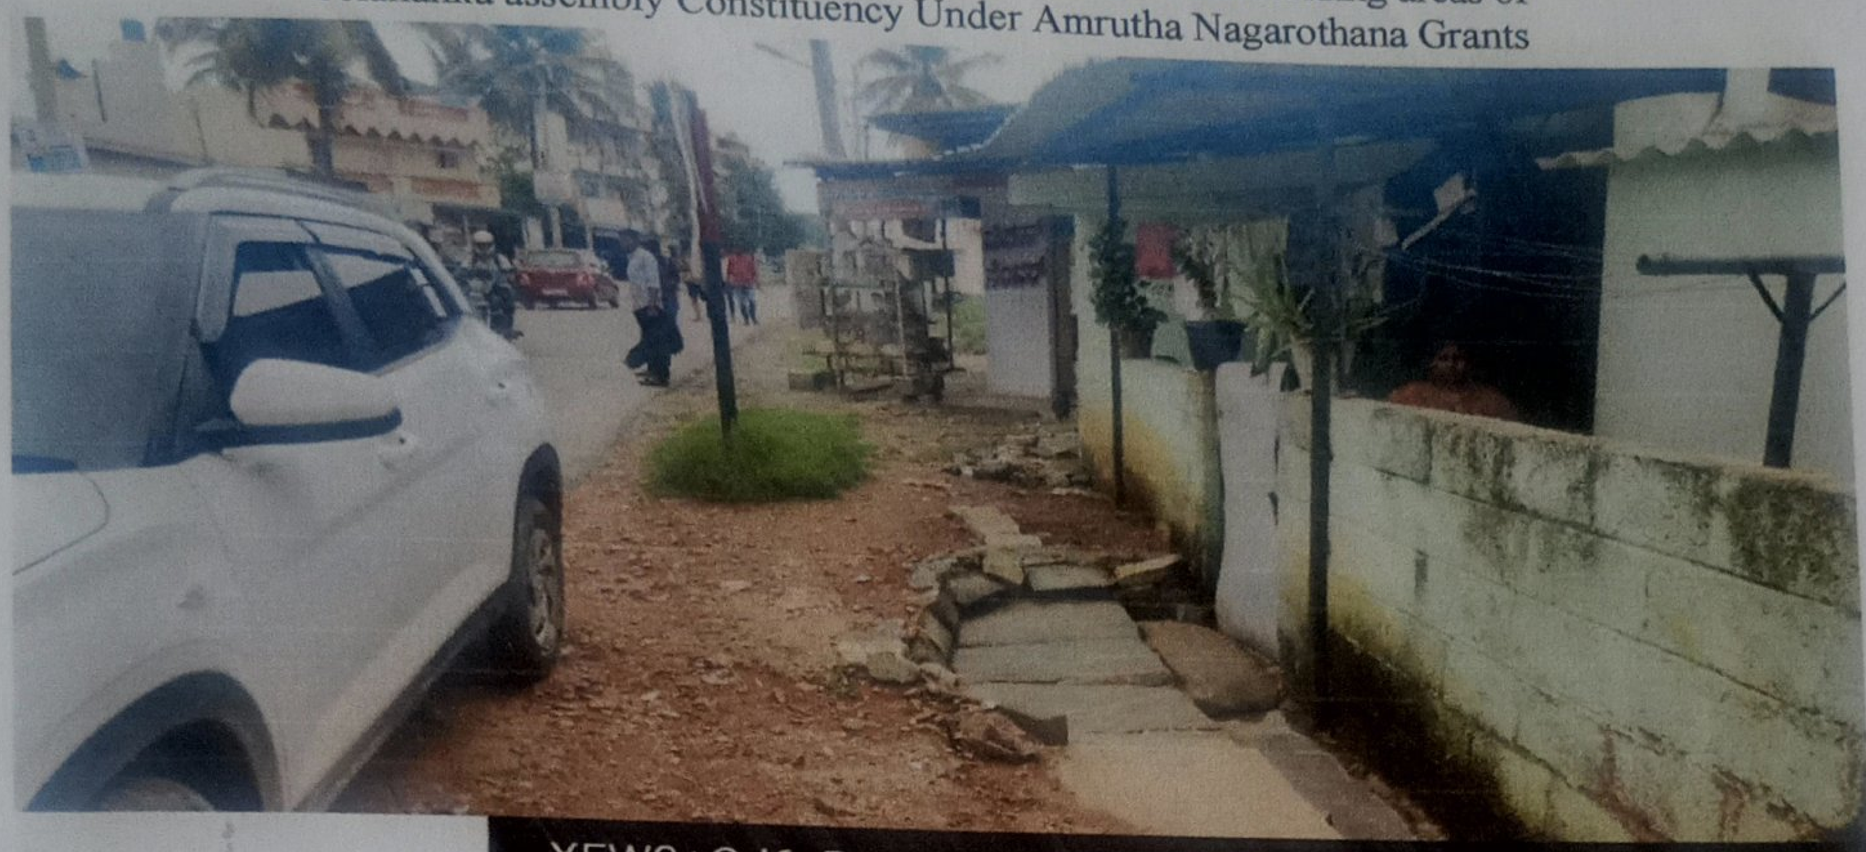

XFW2+QJ6, Bengaluru, Karnataka 562130, India

	Decimal	DMS	
Latitude	12.997043	12°59'49" N	
Longitude	77.45166	77°27'5" E	28°C

Unnamed Road, Bengaluru, Karnataka 562130, India

	Decimal	DMS	
Latitude	12.999185	12°59'57" N	
Longitude	77.453352	77°27'12" E	28°C

Before photos
R. Nandan 15/6/22

Scanned by TapScanner

Name of Work: Developments of roads and drains at Machohalli, Kadabagere, Gollarahatti (Kittanahalli), Singanayakanahalli Grama Panchayathi limits and surrounding areas of Yelahanka assembly Constituency Under Amrutha Nagarothana Grants

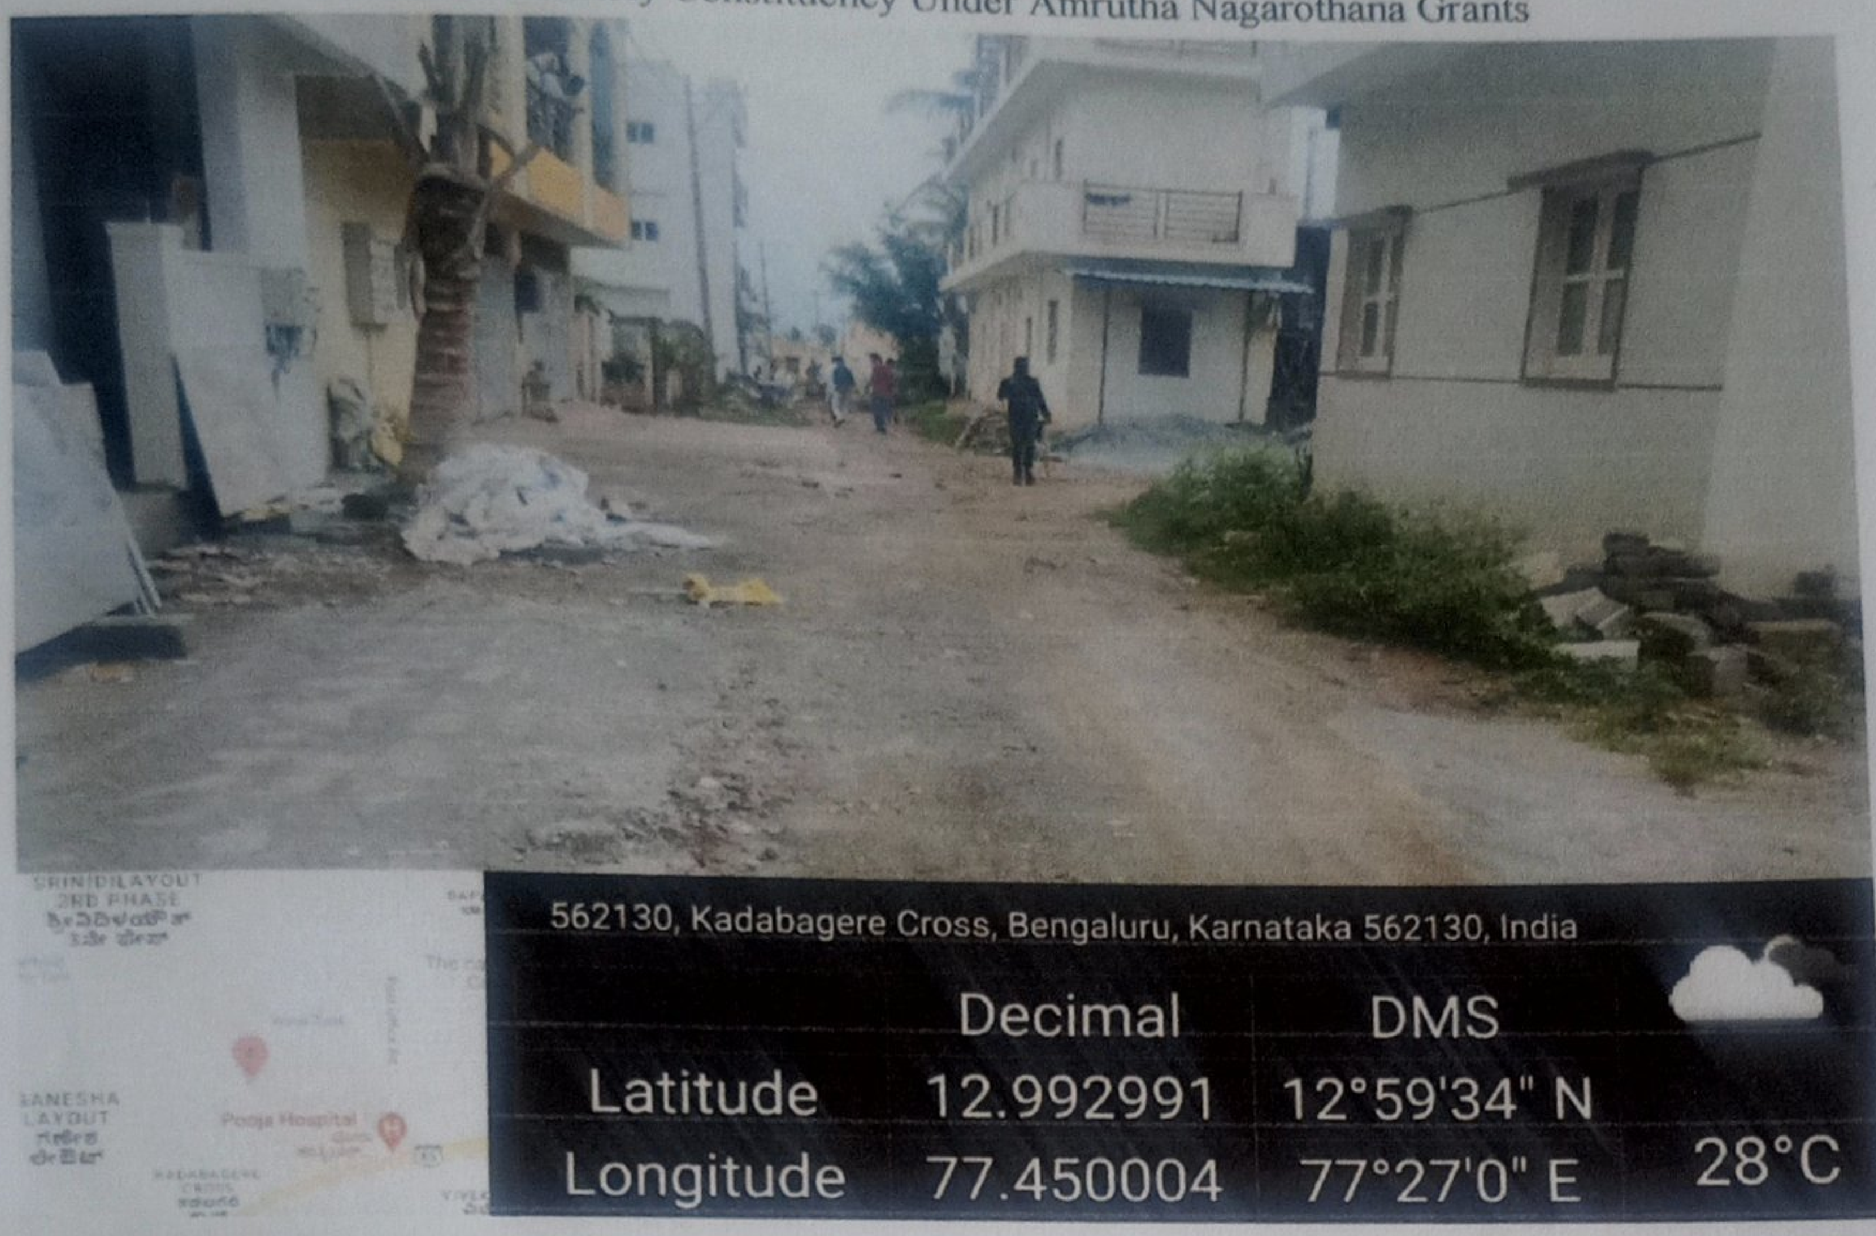

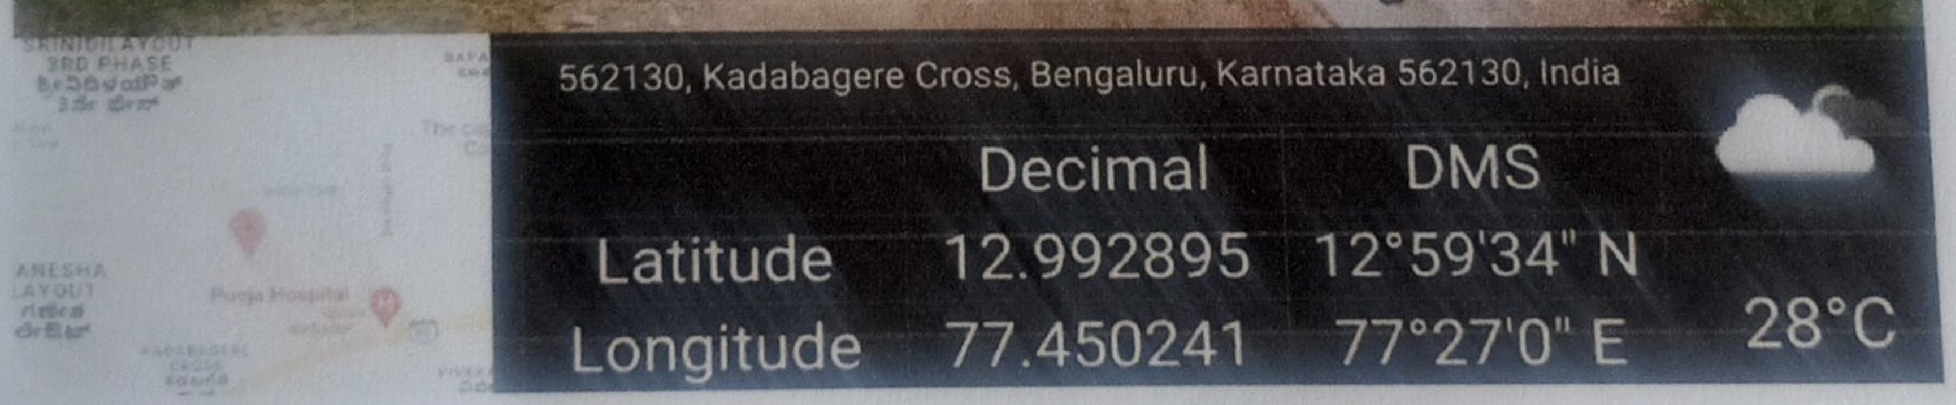

Before photos
R. Nawlam 13/06/2022

Scanned by TapScanner

Name of Work: Developments of roads and drains at Machohalli, Kadabagere, Gollarahatti (Kittanahalli), Singanayakanahalli Grama Panchayathi limits and surrounding areas of Yelahanka assembly Constituency Under Amrutha Nagarothana Grants

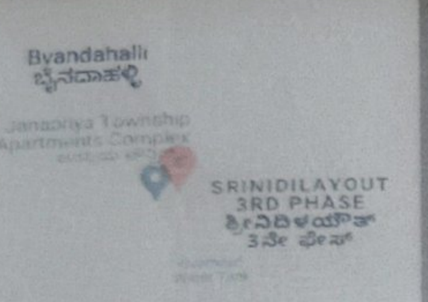

	Decimal	DMS	
Latitude	12.999129	12°59'56" N	
Longitude	77.44272	77°26'33" E	24°C

	Decimal	DMS	
Latitude	13.014695	13°0'52" N	
Longitude	77.44716	77°26'49" E	24°C

Before photos

K. Nandini 15/06/2021

Scanned by TapScanner

Name of Work: Developments of roads and drains at Machohalli, Kadabagere, Gollarahatti (Kittanahalli), Singanayakanahalli Grama Panchayathi limits and surrounding areas of Yelahanka assembly Constituency Under Amrutha Nagarothana Grants

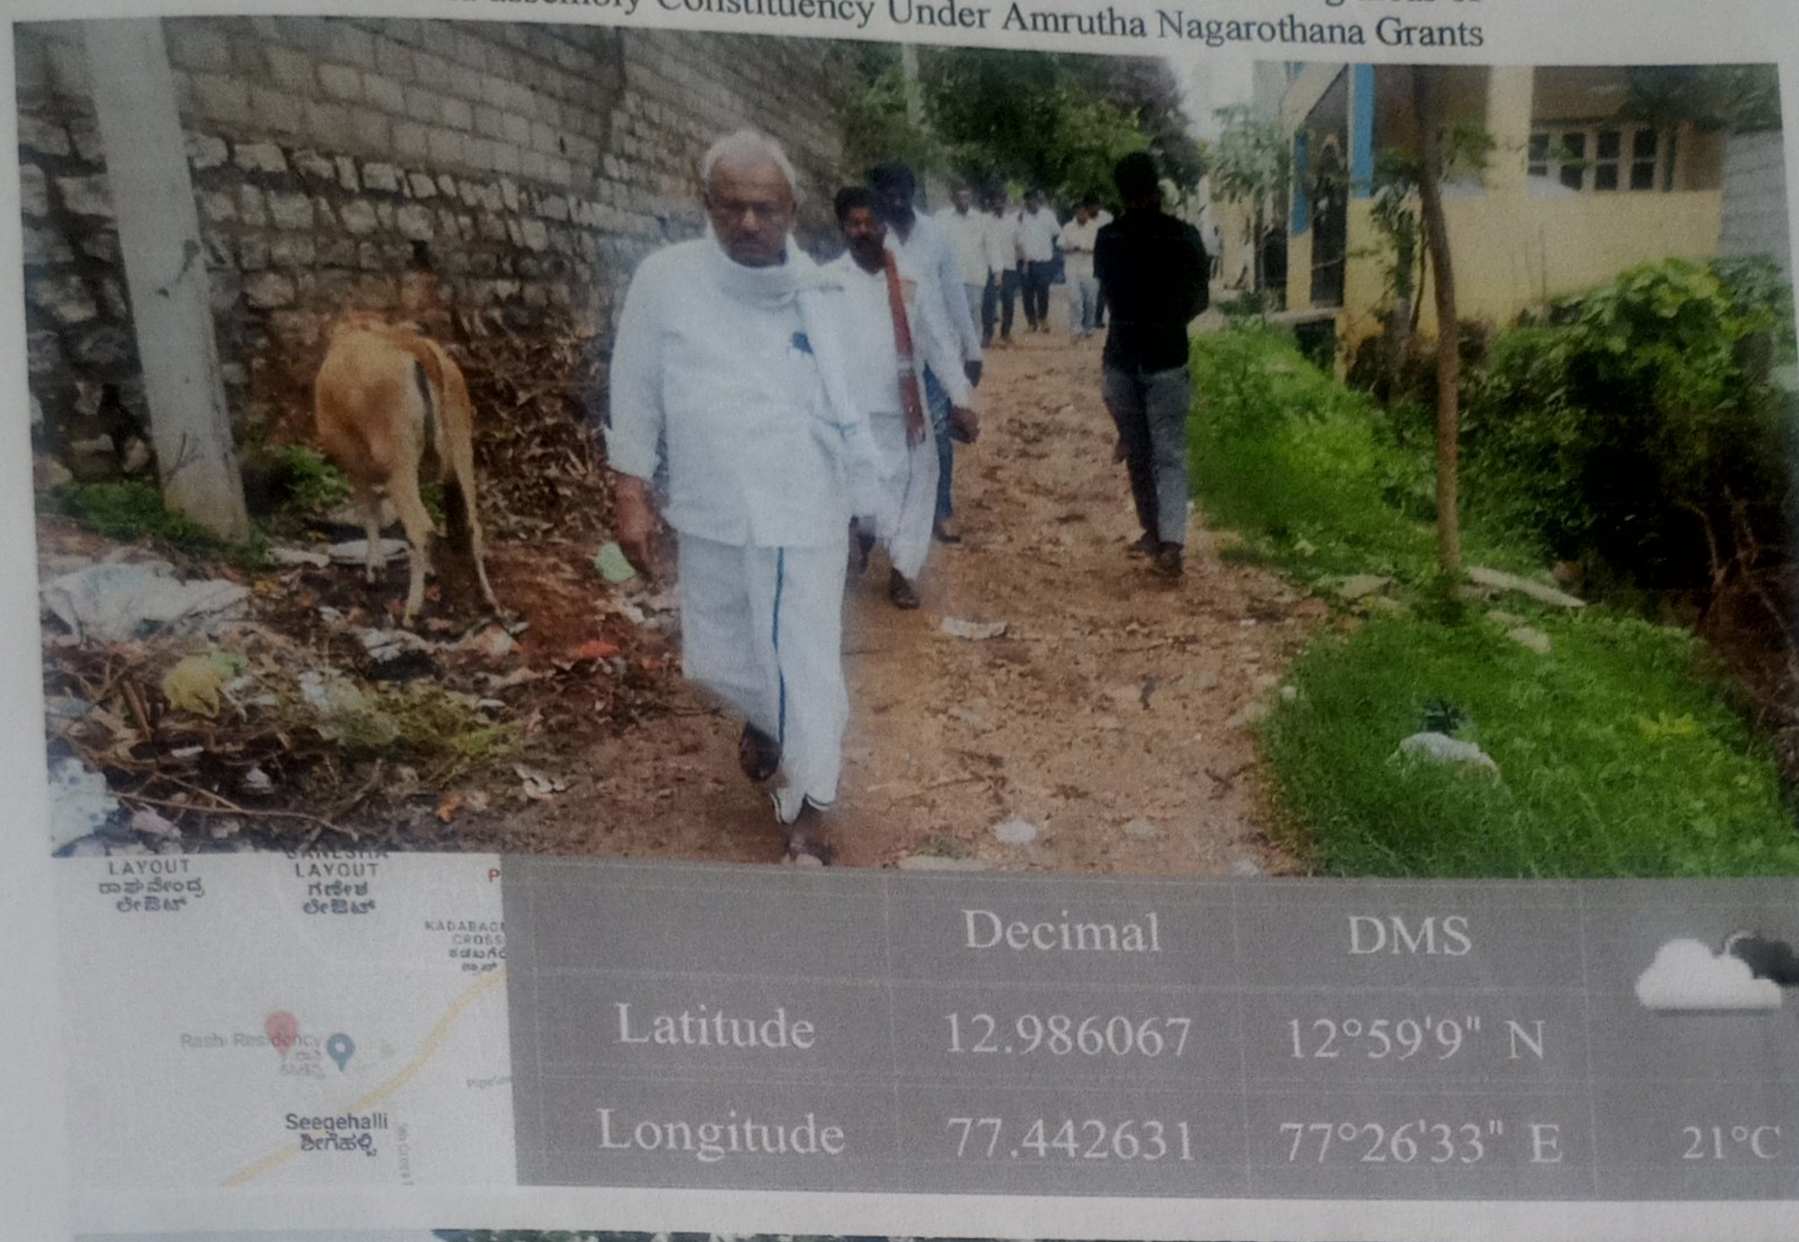

	Decimal	DMS	
Latitude	12.986067	12°59'9" N	
Longitude	77.442631	77°26'33" E	21°C

	Decimal	DMS	
Latitude	12.986249	12°59'10" N	
Longitude	77.442555	77°26'33" E	21°C

Before photos
R. Nautan 15/06/22

Scanned by TapScanner

Name of Work: Developments of roads and drains at Machohalli, Kadabagere, Gollarahatti (Kittanahalli), Singanayakanahalli Grama Panchayathi limits and surrounding areas of Yelahanka assembly Constituency Under Amrutha Nagarothana Grants

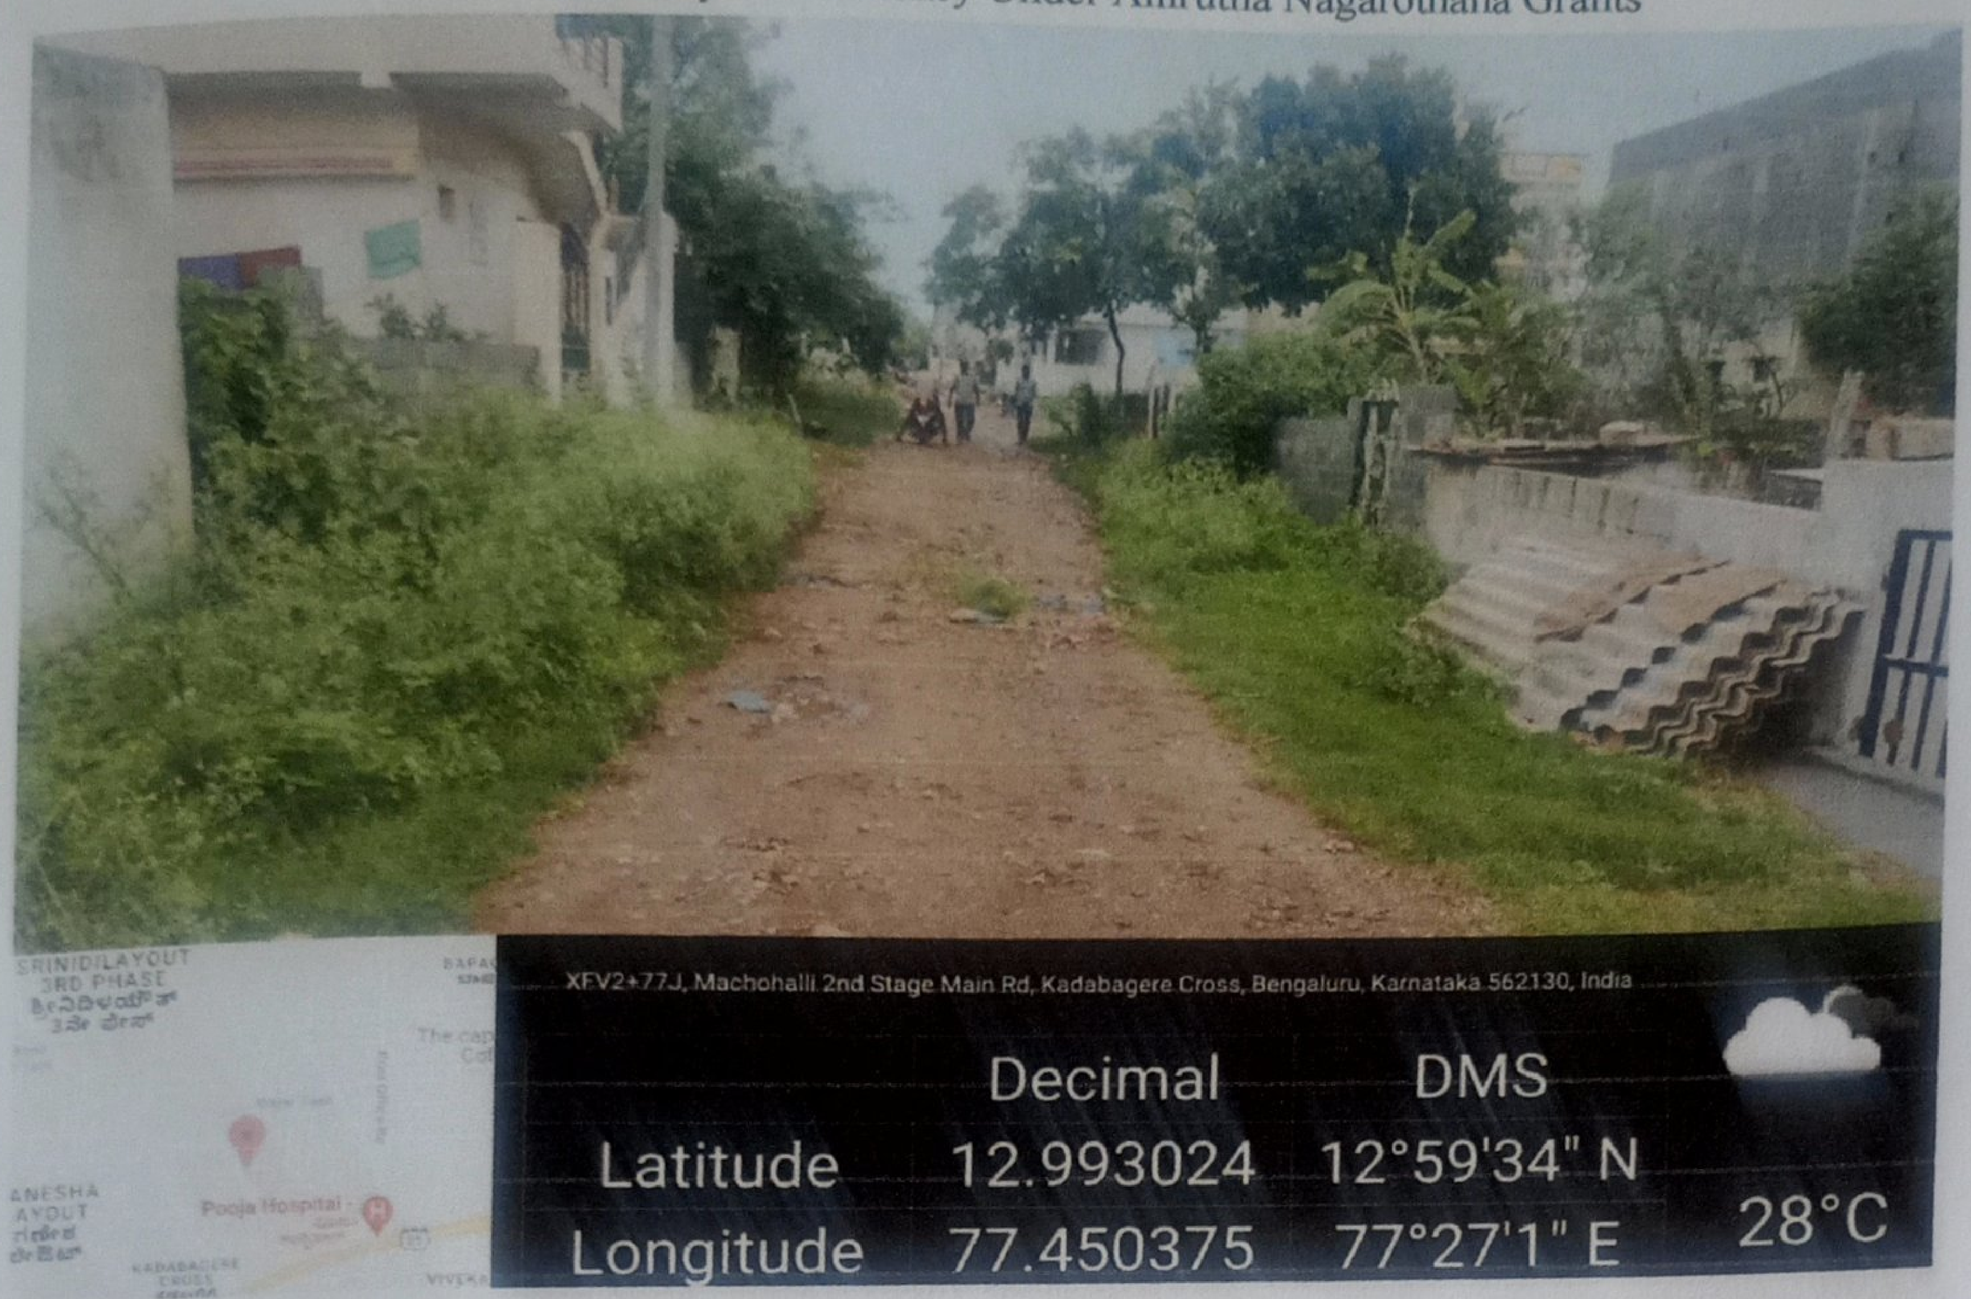

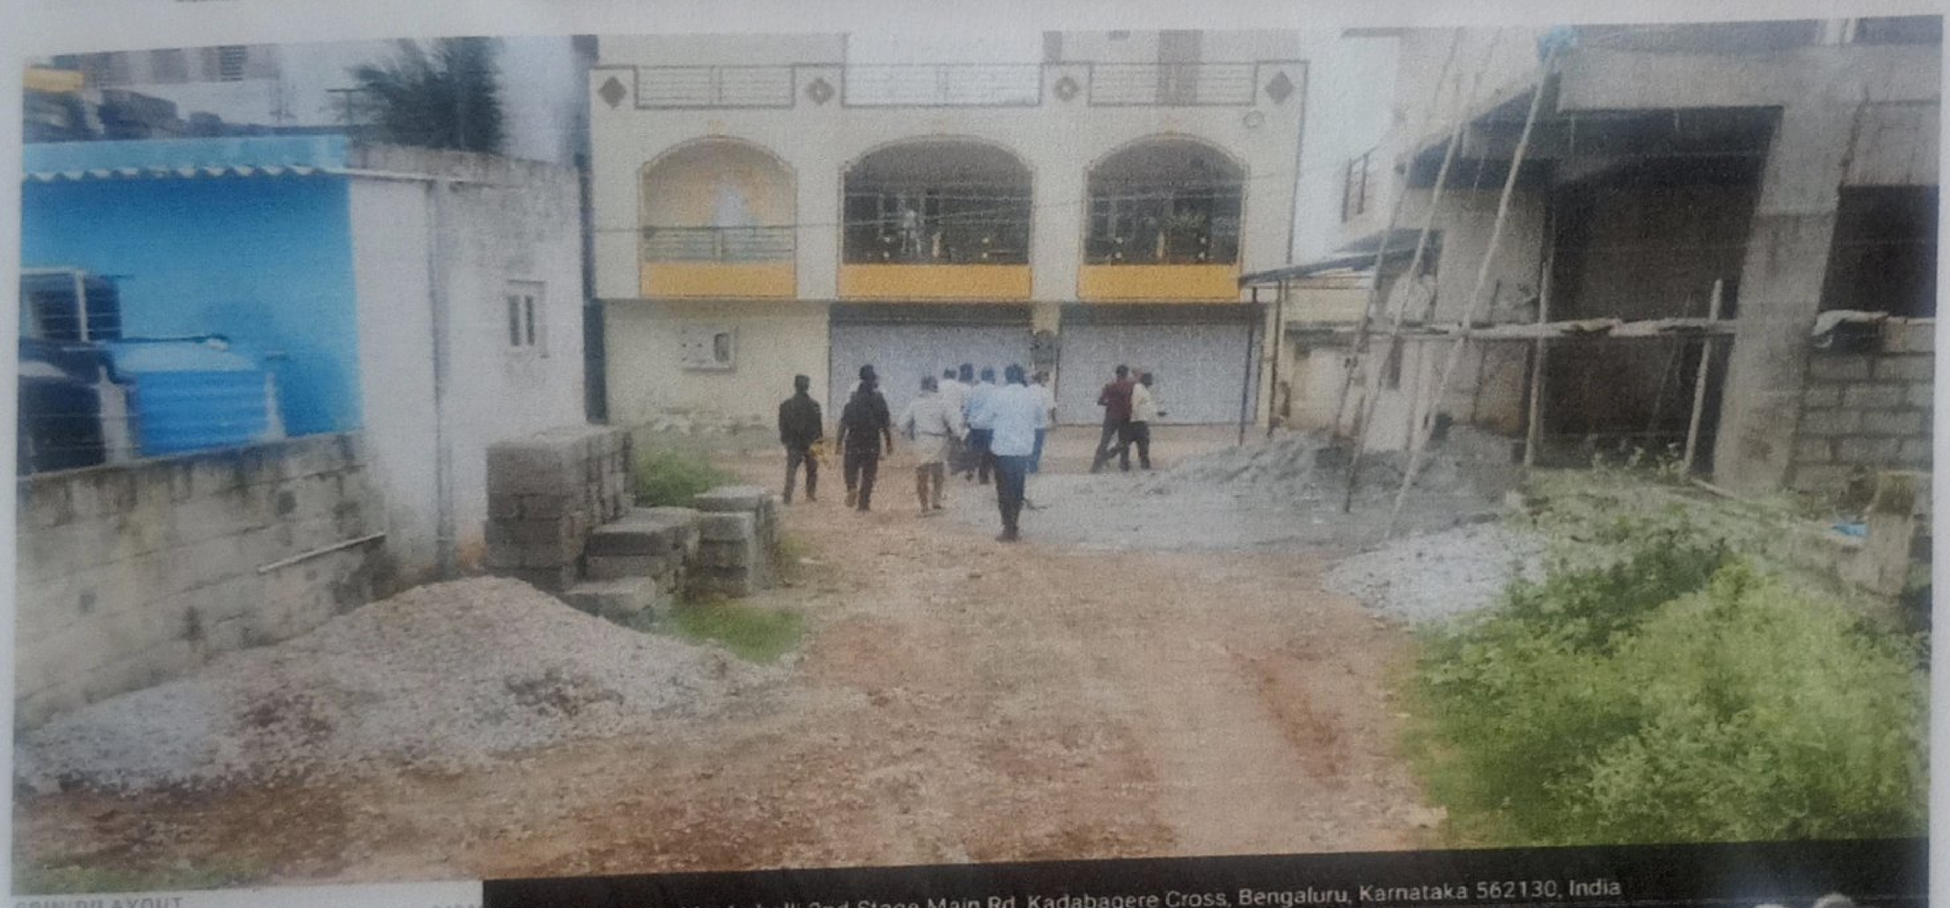

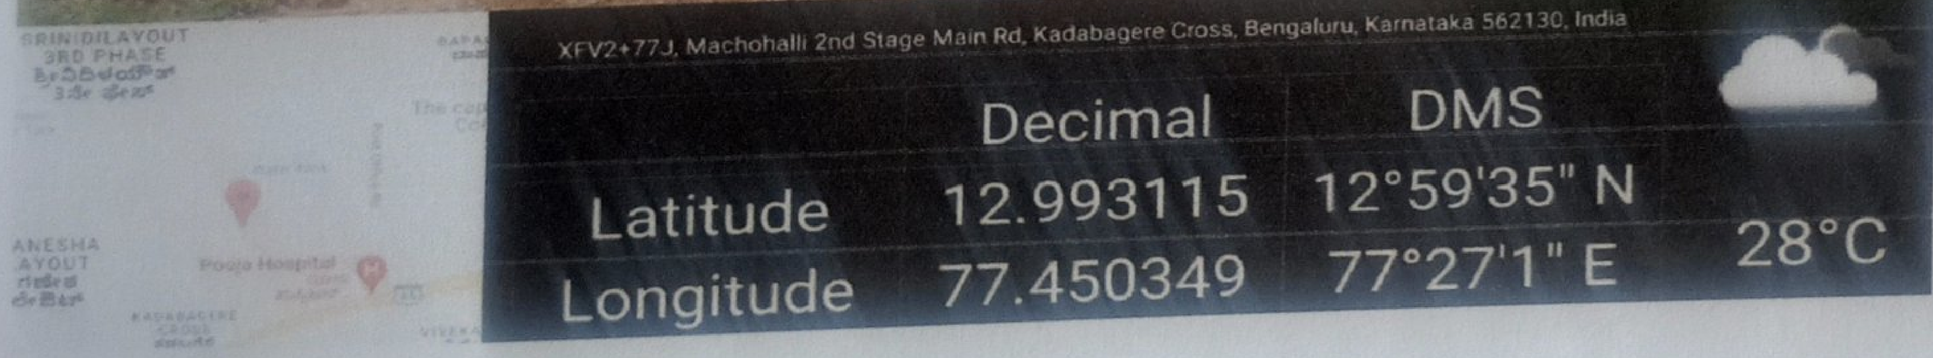

Before photos

15/06/2022

Scanned by TapScanner